
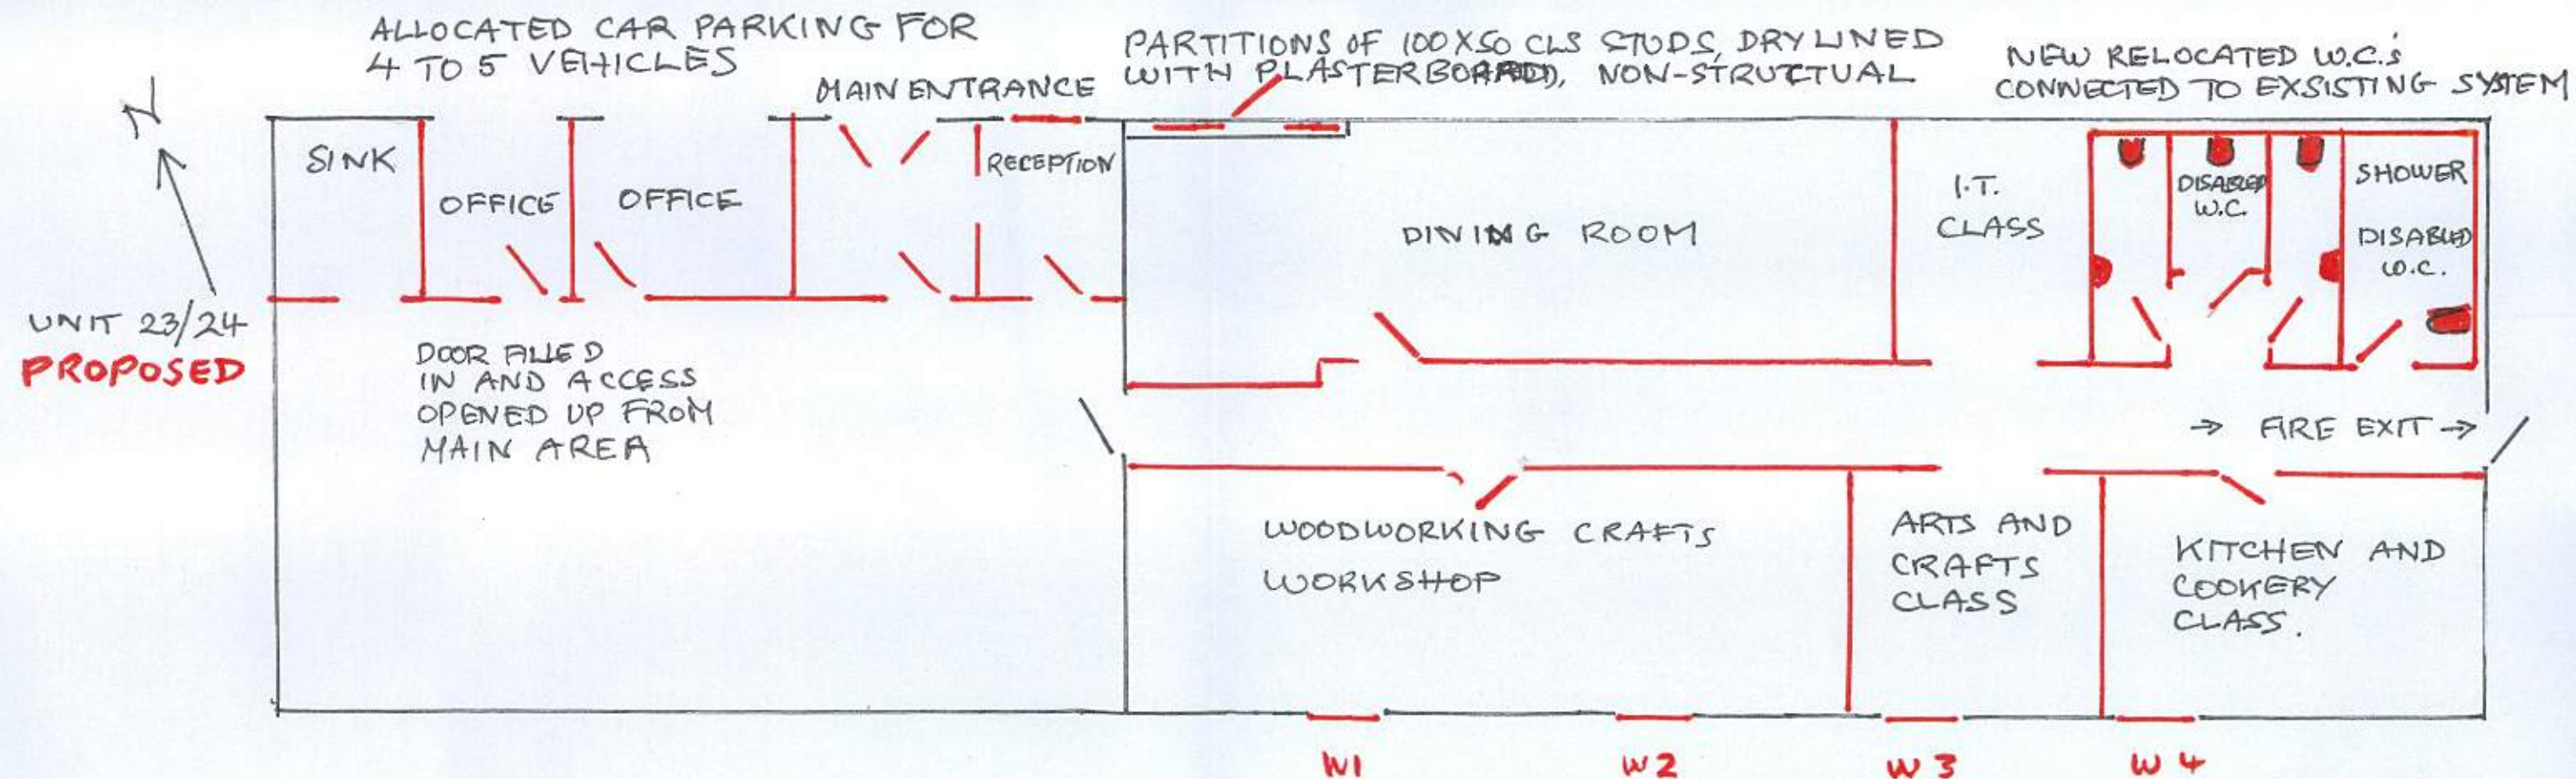


APPLICATION Y/40/15/PL FOR: BRIGHTWING OUTREACH SERVICES LTD
 PROSPECT
 UNIT 23/24 ORCHARD BUSINESS PARK
 NORTH END ROAD. YAPTON.
 ARUNDEL BN18 0GA.

SCALE 1:100
 DRAWN M.DRALPH.
 DATE 01/06/2015

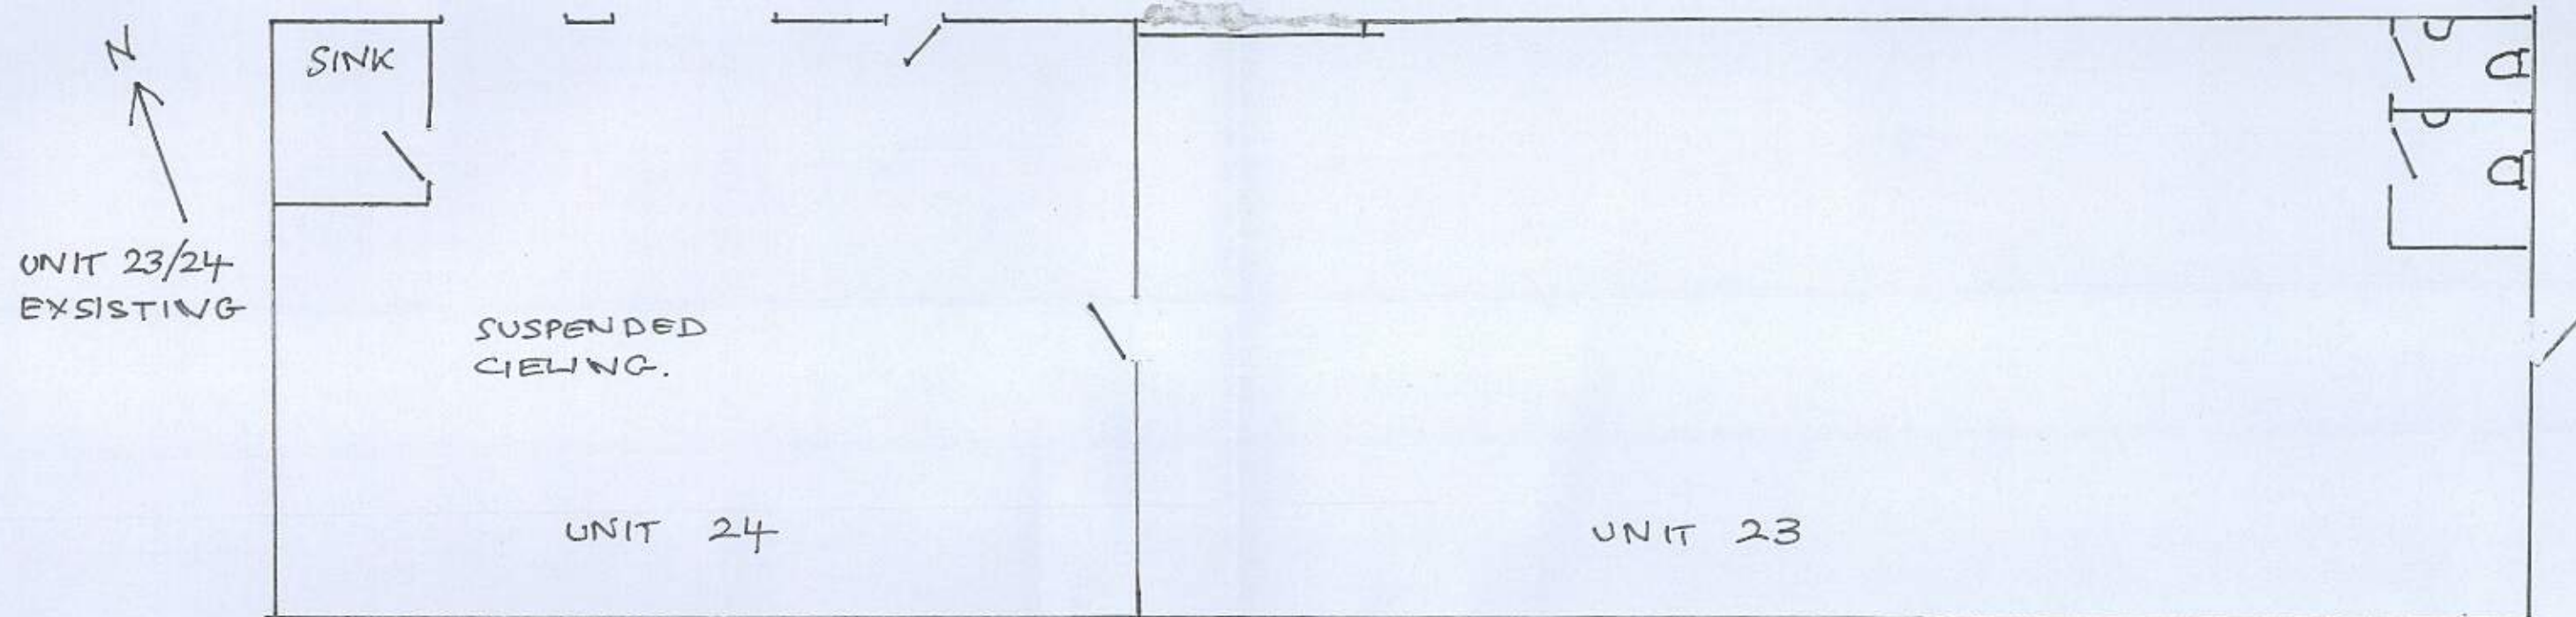

W1 W2 W3 W4

4 NO WHITE UPVC 1200 X 1200 DOUBLE GLAZED
 WINDOWS ONE OPENING SASH TO EACH WINDOW WITH
 OPTION OF TOP OR SIDE HUNG OPENING.
 PHOTOS SUBMITTED