


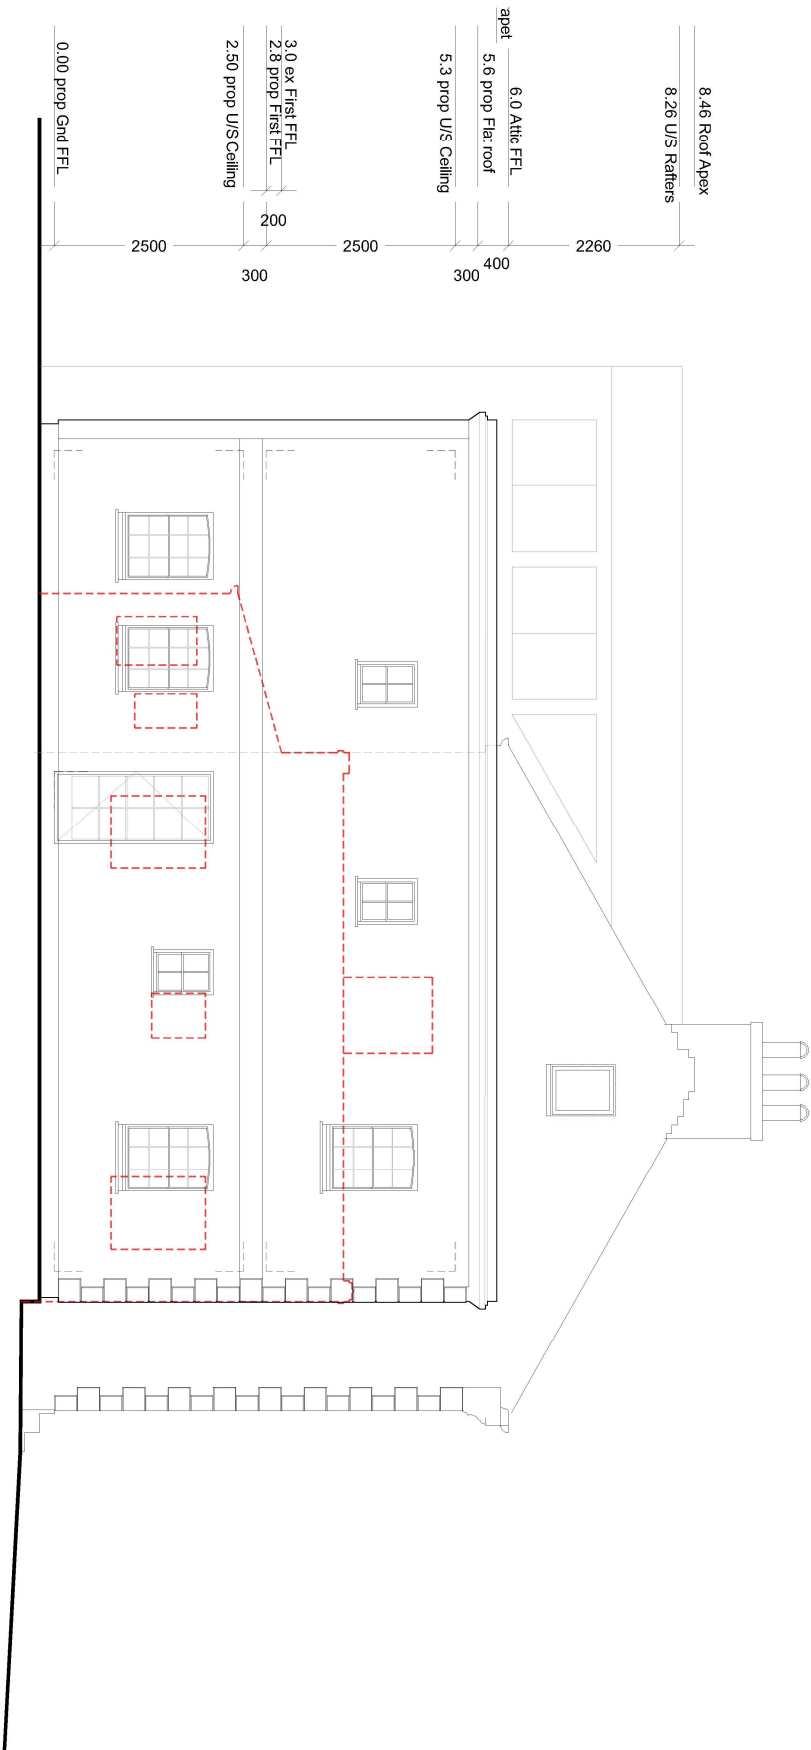

Proposed East Elevation
1:100 @ A4

Rev/ Date Comments

Where no dimensions are given drawings should not be scaled and the matter should be referred to the architect.
Should dimensions or details on these drawings conflict precedence shall be given to the larger scale drawings.
Where this drawing relates to existing buildings or completed construction the contractor shall check that the dimensions shown on the drawing are in accordance with the actual building dimensions.
In the event of conflict between this drawing and subcontractor's working drawings for relevant building take precedence subcontractor's drawing shall prevail.
Such conflicts noted above shall be reported immediately to the ARCHITECT
It is forbidden to reproduce this drawing in part or full without the written permission of STUDIO 22:22 LTD.
All Dimensions are in Millimetres unless otherwise stated.

STUDIO 22:22 LTD

21A Heselbourn Road
London SE20 2JW
TEL : 0207 350 2930

Client

Waterkeyns

Project

Fendale House, Burnhill Road
Yapton, Arundel BN18 0HT

The PROPOSED EAST

ELEVATION

Scale

1:100 @ A4

Date NOV 2020

PLANNING



1308/ PL-08