


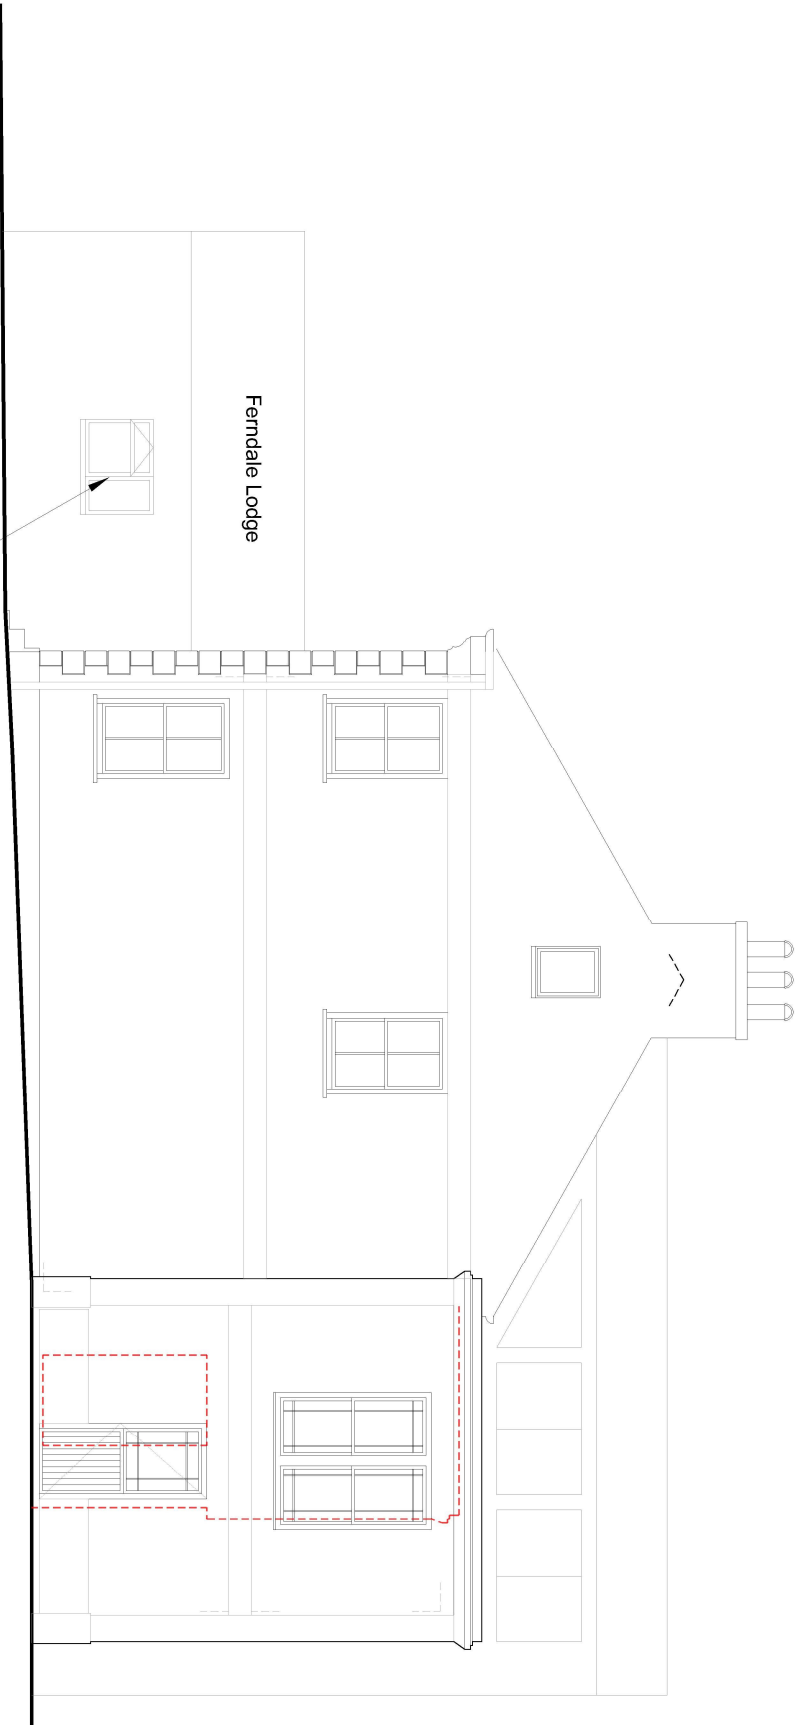

existing neighbour
window on
boundary

Ferndale Lodge

Rev/ Date Comments

Where no dimensions are given drawings should not be scaled and the matter should be referred to the architect.

Should dimensions or details on these drawings conflict precedence shall be given to the larger scale drawings. Where this drawing relates to existing buildings or completed construction the contractor shall check that the dimensions shown on the drawing are in accordance with the actual building dimensions.

In the event of conflict between this drawing and subcontractor's working drawings for relevant building work precedence shall be given to the subcontractor's drawing and shall be reported immediately to the architect.

It is forbidden to reproduce this drawing in part or full without the written permission of STUDIO 22:22 LTD. All dimensions are in millimetres unless otherwise stated.

STUDIO 22:22 LTD
21A, Hazelbourn Road
London SE26 5JU
UK
TEL : 0207 350 2930

Client
Waterkeyns

Project
**Ferndale House, Burnhill Road
Yapton, Arundel BN18 0HT**

The
**PROPOSED WEST
ELEVATION**

Scale
1:100 @ A4

Date
NOV 2020

PLANNING



1308/ PL-09

Proposed West Elevation
1:100 @ A4

