


LEGEND

- Building/Structure
- Bottom of Bank
- Bushes/Edge of Growth
- Cornish Hedge
- Fence
- Foot Path
- Grass Edge
- Hedge
- Manhole Line
- Obstruction Line
- Overhead Wires
- Road Marking Yellow
- Road Sign (Board)
- Tarmac
- Top of Bank
- Verge
- Wall
- TOF:9.99
- TOW:9.99
- Gate
- Gatepost
- Tree - Deciduous
- Tree - Evergreen
- Tree - Palm
- CVR
- CL:9.99
- EP
- G
- CL:9.99
- IC
- CL:9.99
- MH
- CL:9.99
- PO
- RE
- TP
- WC
- CL:9.99
- 90.00
- 90.00
- STNTG1
- Z=50.000
- Survey Station

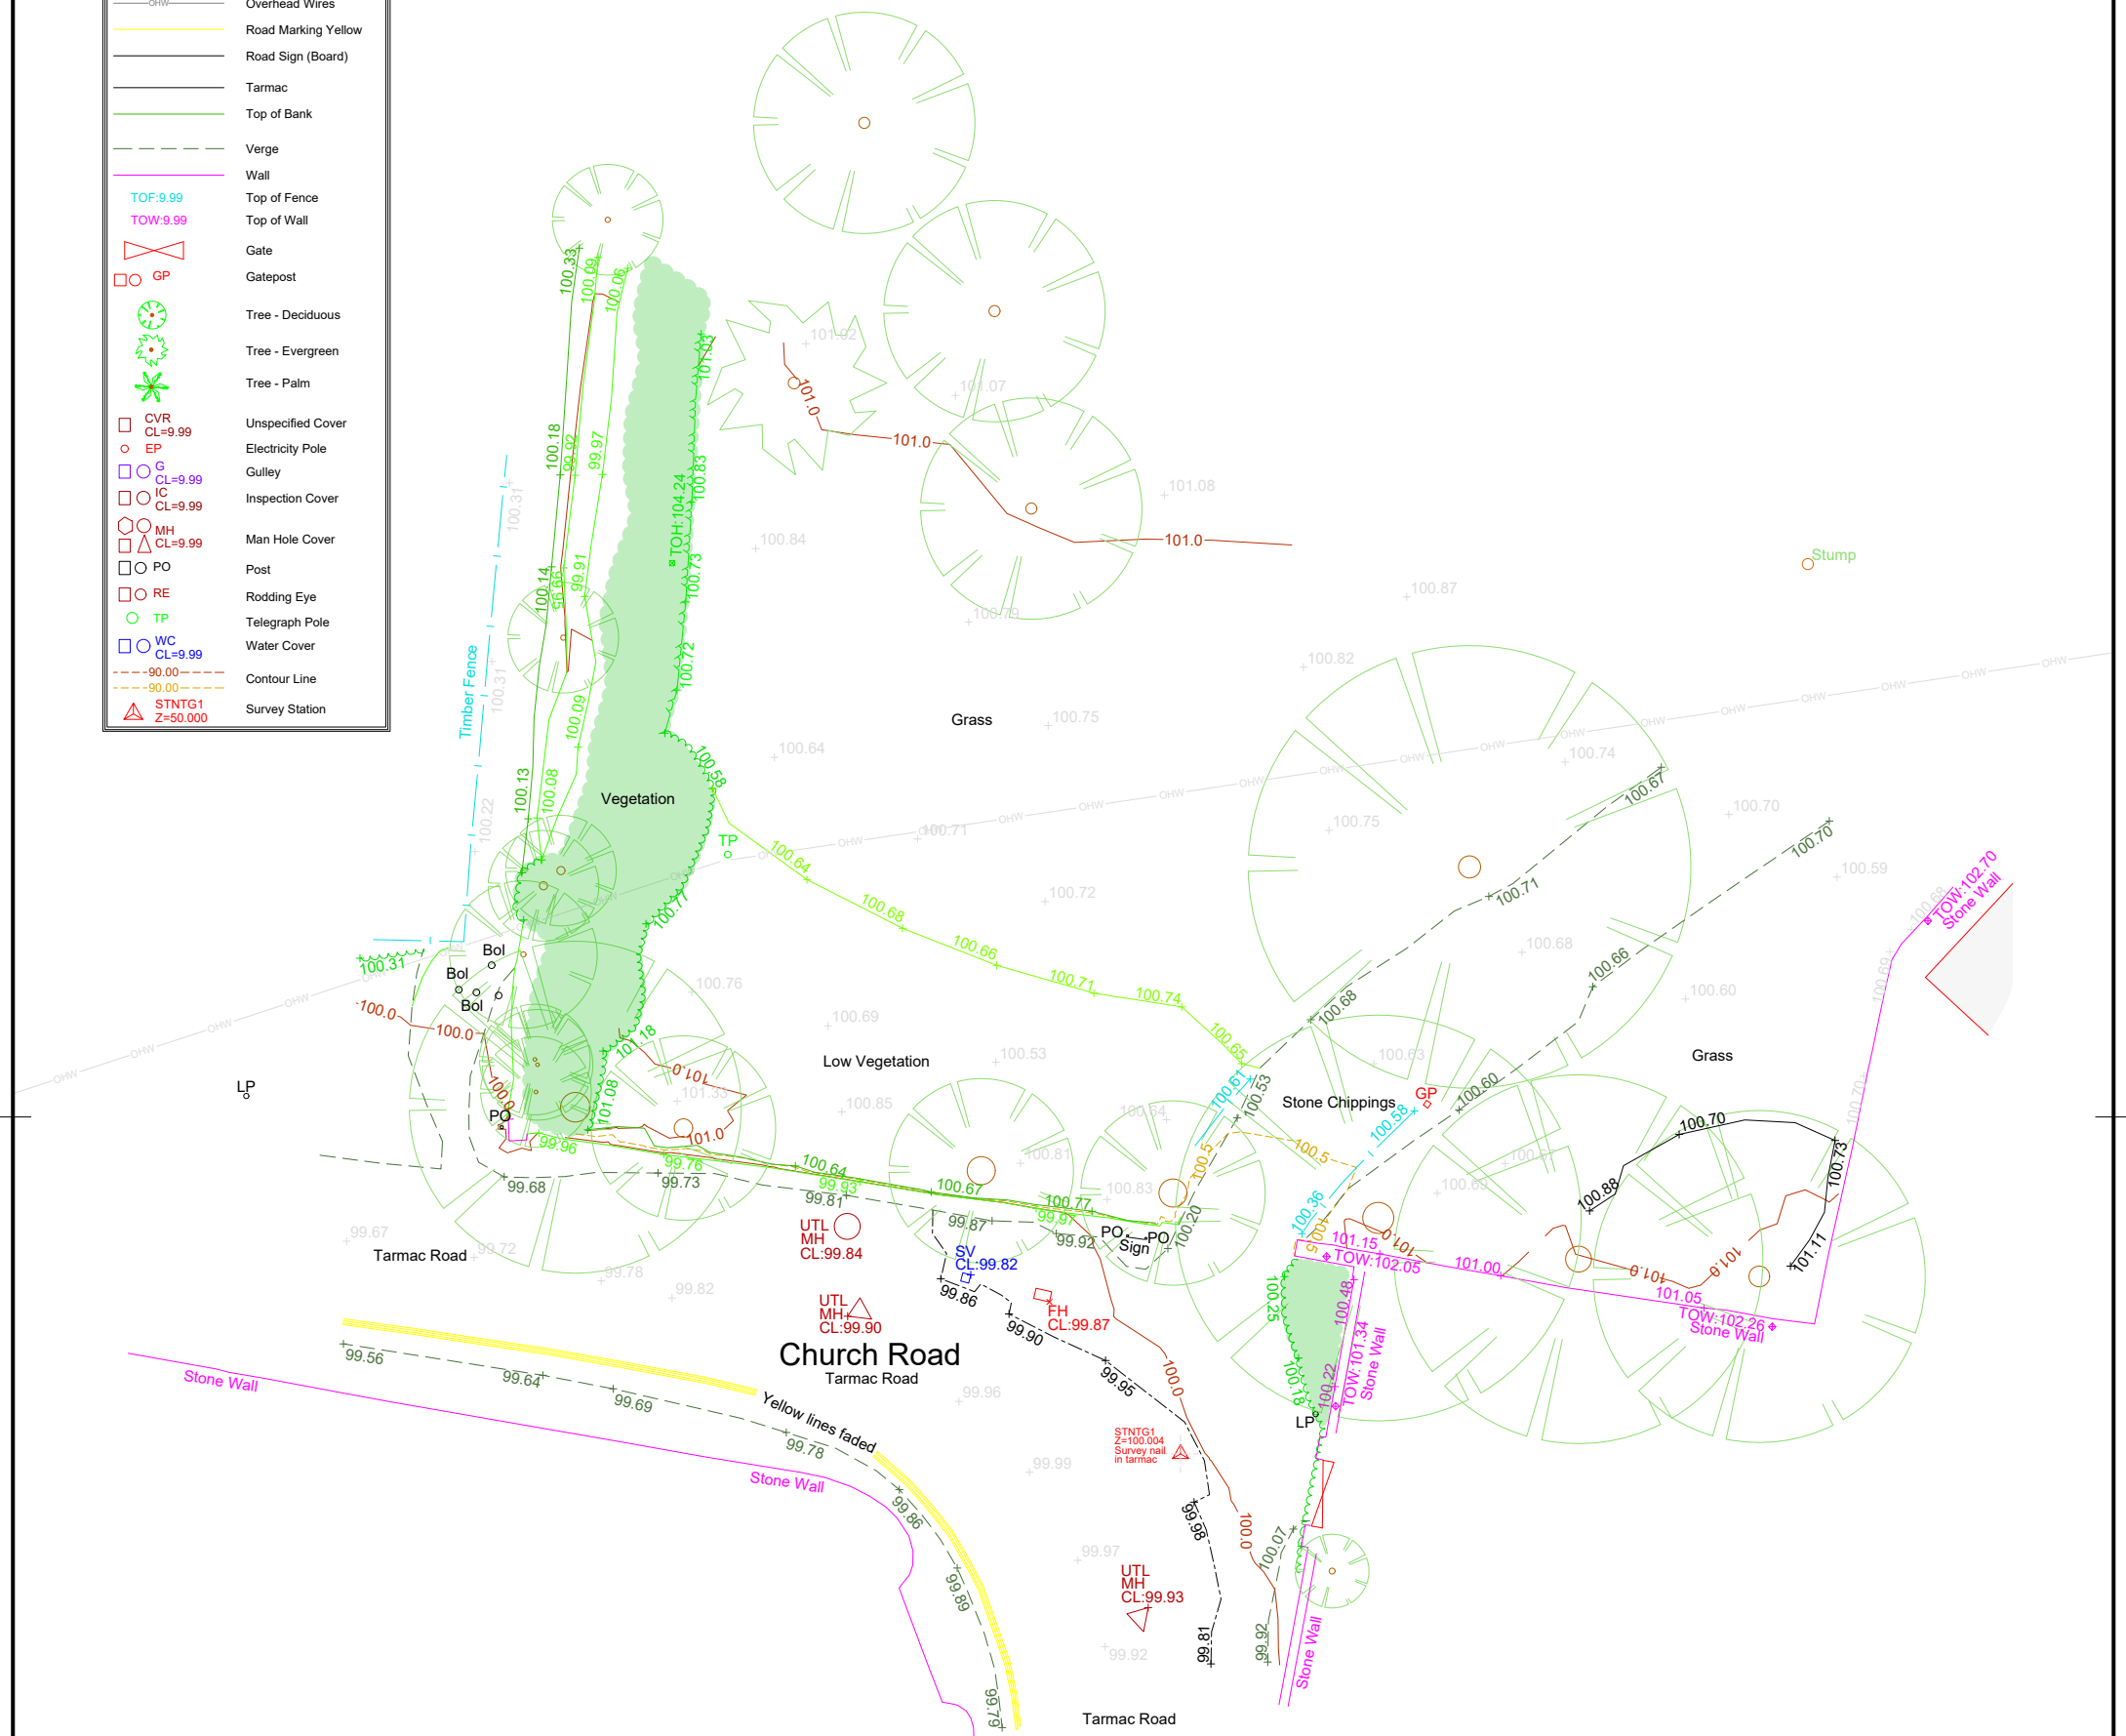

Notes

Levels and coordinates are arbitrary, survey has been approximately orientated for reference.

No allowance has been made for sub surface entry into manholes or other chambers or voids below ground level. Therefore any details relating to depths, sizes etc. are taken from above ground and as such will be approximate only.

It is important to note that the same accuracies implied by the plotting scale are equally applicable to digital data supplied for CAD.

Every effort has been made to identify all visible above ground features, however it should be borne in mind that there may be items obscured at the time of survey.

Visible features in the vicinity of the boundaries, as shown on this survey, may not represent the extent of legally conveyed ownership.

Tree sizes are approximate only. Trees shown are symbols indicating an approximate canopy fit.


Unless otherwise stated, Trees shown have not been identified by an Arboriculturist and therefore have been assigned their "family" name rather than their "individual" name. It must be noted that only those trees that fall within the site limits have been surveyed unless otherwise specified.

This drawing is copyright of Target Geo Limited and may not be reproduced without licence or permission. No responsibility is taken for amendments by others. DO NOT SCALE FROM COPIES FOR CONSTRUCTION PURPOSES.

SURVEY STATIONS			
Name	Easting	Northing	Height
STNTG101	1023.600	1993.140	99.605
STNTG1	999.999	2000.000	100.004
STNTG102	1000.000	2013.138	99.658

Rev.	Date	Description	Drawn by	TT	Date	11/03/2026
A	20/03/26	Original	Checked by	HB	Date	20/03/2026
			Drawing Scale	1:100 @A3		
			Drawing No.	26-0036-001		
			Revision			A

1:200

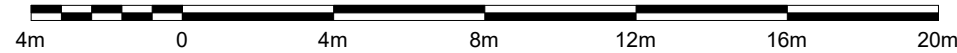

Target Geo Limited
Tel: 01637 856211
Email: office@targetgeo.co.uk
Web: www.targetgeo.co.uk
Unit 14 | Warren Road | Indian Queens Industrial Estate | St Columb | Cornwall | TR9 6TL

Client

Sedgwick International UK

Project Title

Church Farm House
Church Road
Yapton
Arundel
BN18 0EP

Drawing Detail

Topographical Survey