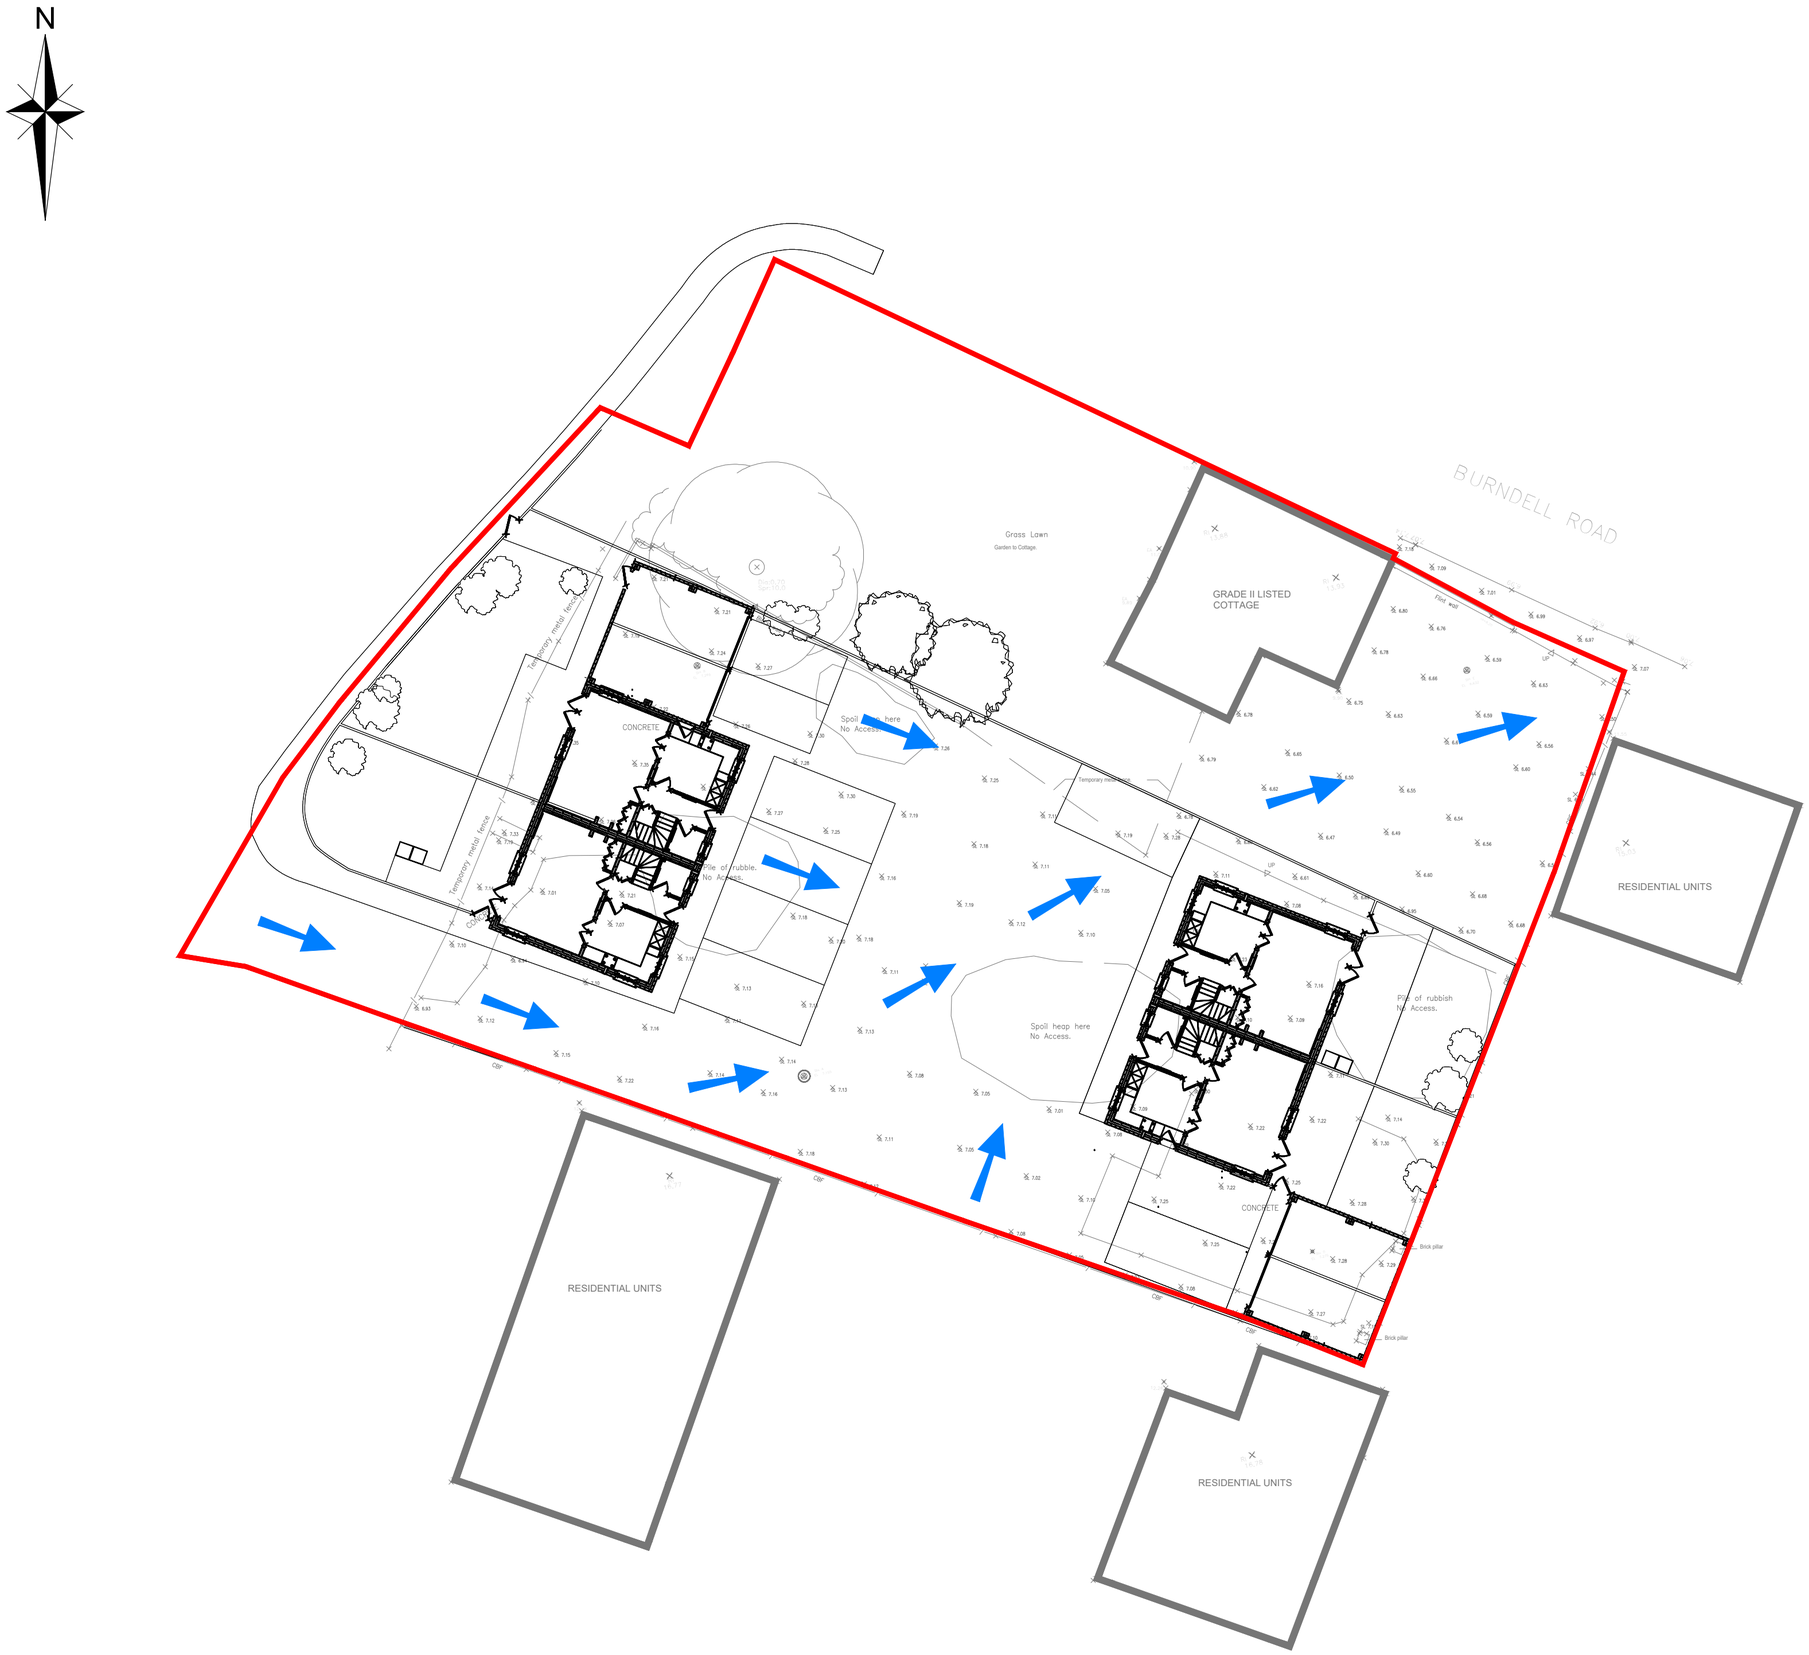

NOTES

1. DO NOT SCALE FROM THIS DRAWING. WORK FROM FIGURED DIMENSIONS ONLY.
2. ALL DIMENSIONS SHOWN ON THIS DRAWING ARE IN METRES.
3. THIS DRAWING IS A PRELIMINARY REVIEW ONLY AND SUBJECT TO DETAILED DESIGN.
4. TOPOGRAPHICAL SURVEY HAS BEEN TAKEN FROM ARCHIDATA LIMITED DRAWING AD19080_1_01, DATED APRIL 19'.
5. PROPOSED SITE LAYOUT HAS BEEN PROVIDED BY LAKEWOOD HOMES.
6. ODYSSEY ACCEPT NO LIABILITY FOR THE ACCURACY OF SURVEY INFORMATION AND LAYOUTS SUPPLIED BY OTHERS.

LEGEND

DEVELOPMENT BOUNDARY

INDICATIVE DIRECTION OF OVERLAND FLOW

FOR PLANNING PURPOSES ONLY

Rev	Amendments	Drn	Chk	App	Date

ODYSSEY

Tuscany House
White Hart Lane
Basingstoke
Hampshire RG21 4AF

Telephone: 01256 331144
Fax: 01256 331134
E: info@odysseyconsult.co.uk
W: www.odysseyconsult.co.uk

Job Title
YAPTON METAL COMPANY, BURNDELL ROAD, YAPTON

Drawing Title
OVERLAND FLOW ROUTES

Client
LAKEWOOD HOMES

Scale	Date	Designed
1:200 @ A2	AUG 19	SG
Drawn	**Checked**	**Approved**
JA	SG	LH

Job No	Drawing No	Rev
19-167	19-167/003	

P:\19-167 - Yapton Metal Company, Burndell Road, Yapton\Tech\Acad\Drawings\19-167-003 Overland Flow Route.dwg

ARUN DISTRICT COUNCIL Y/42/19/DOC