


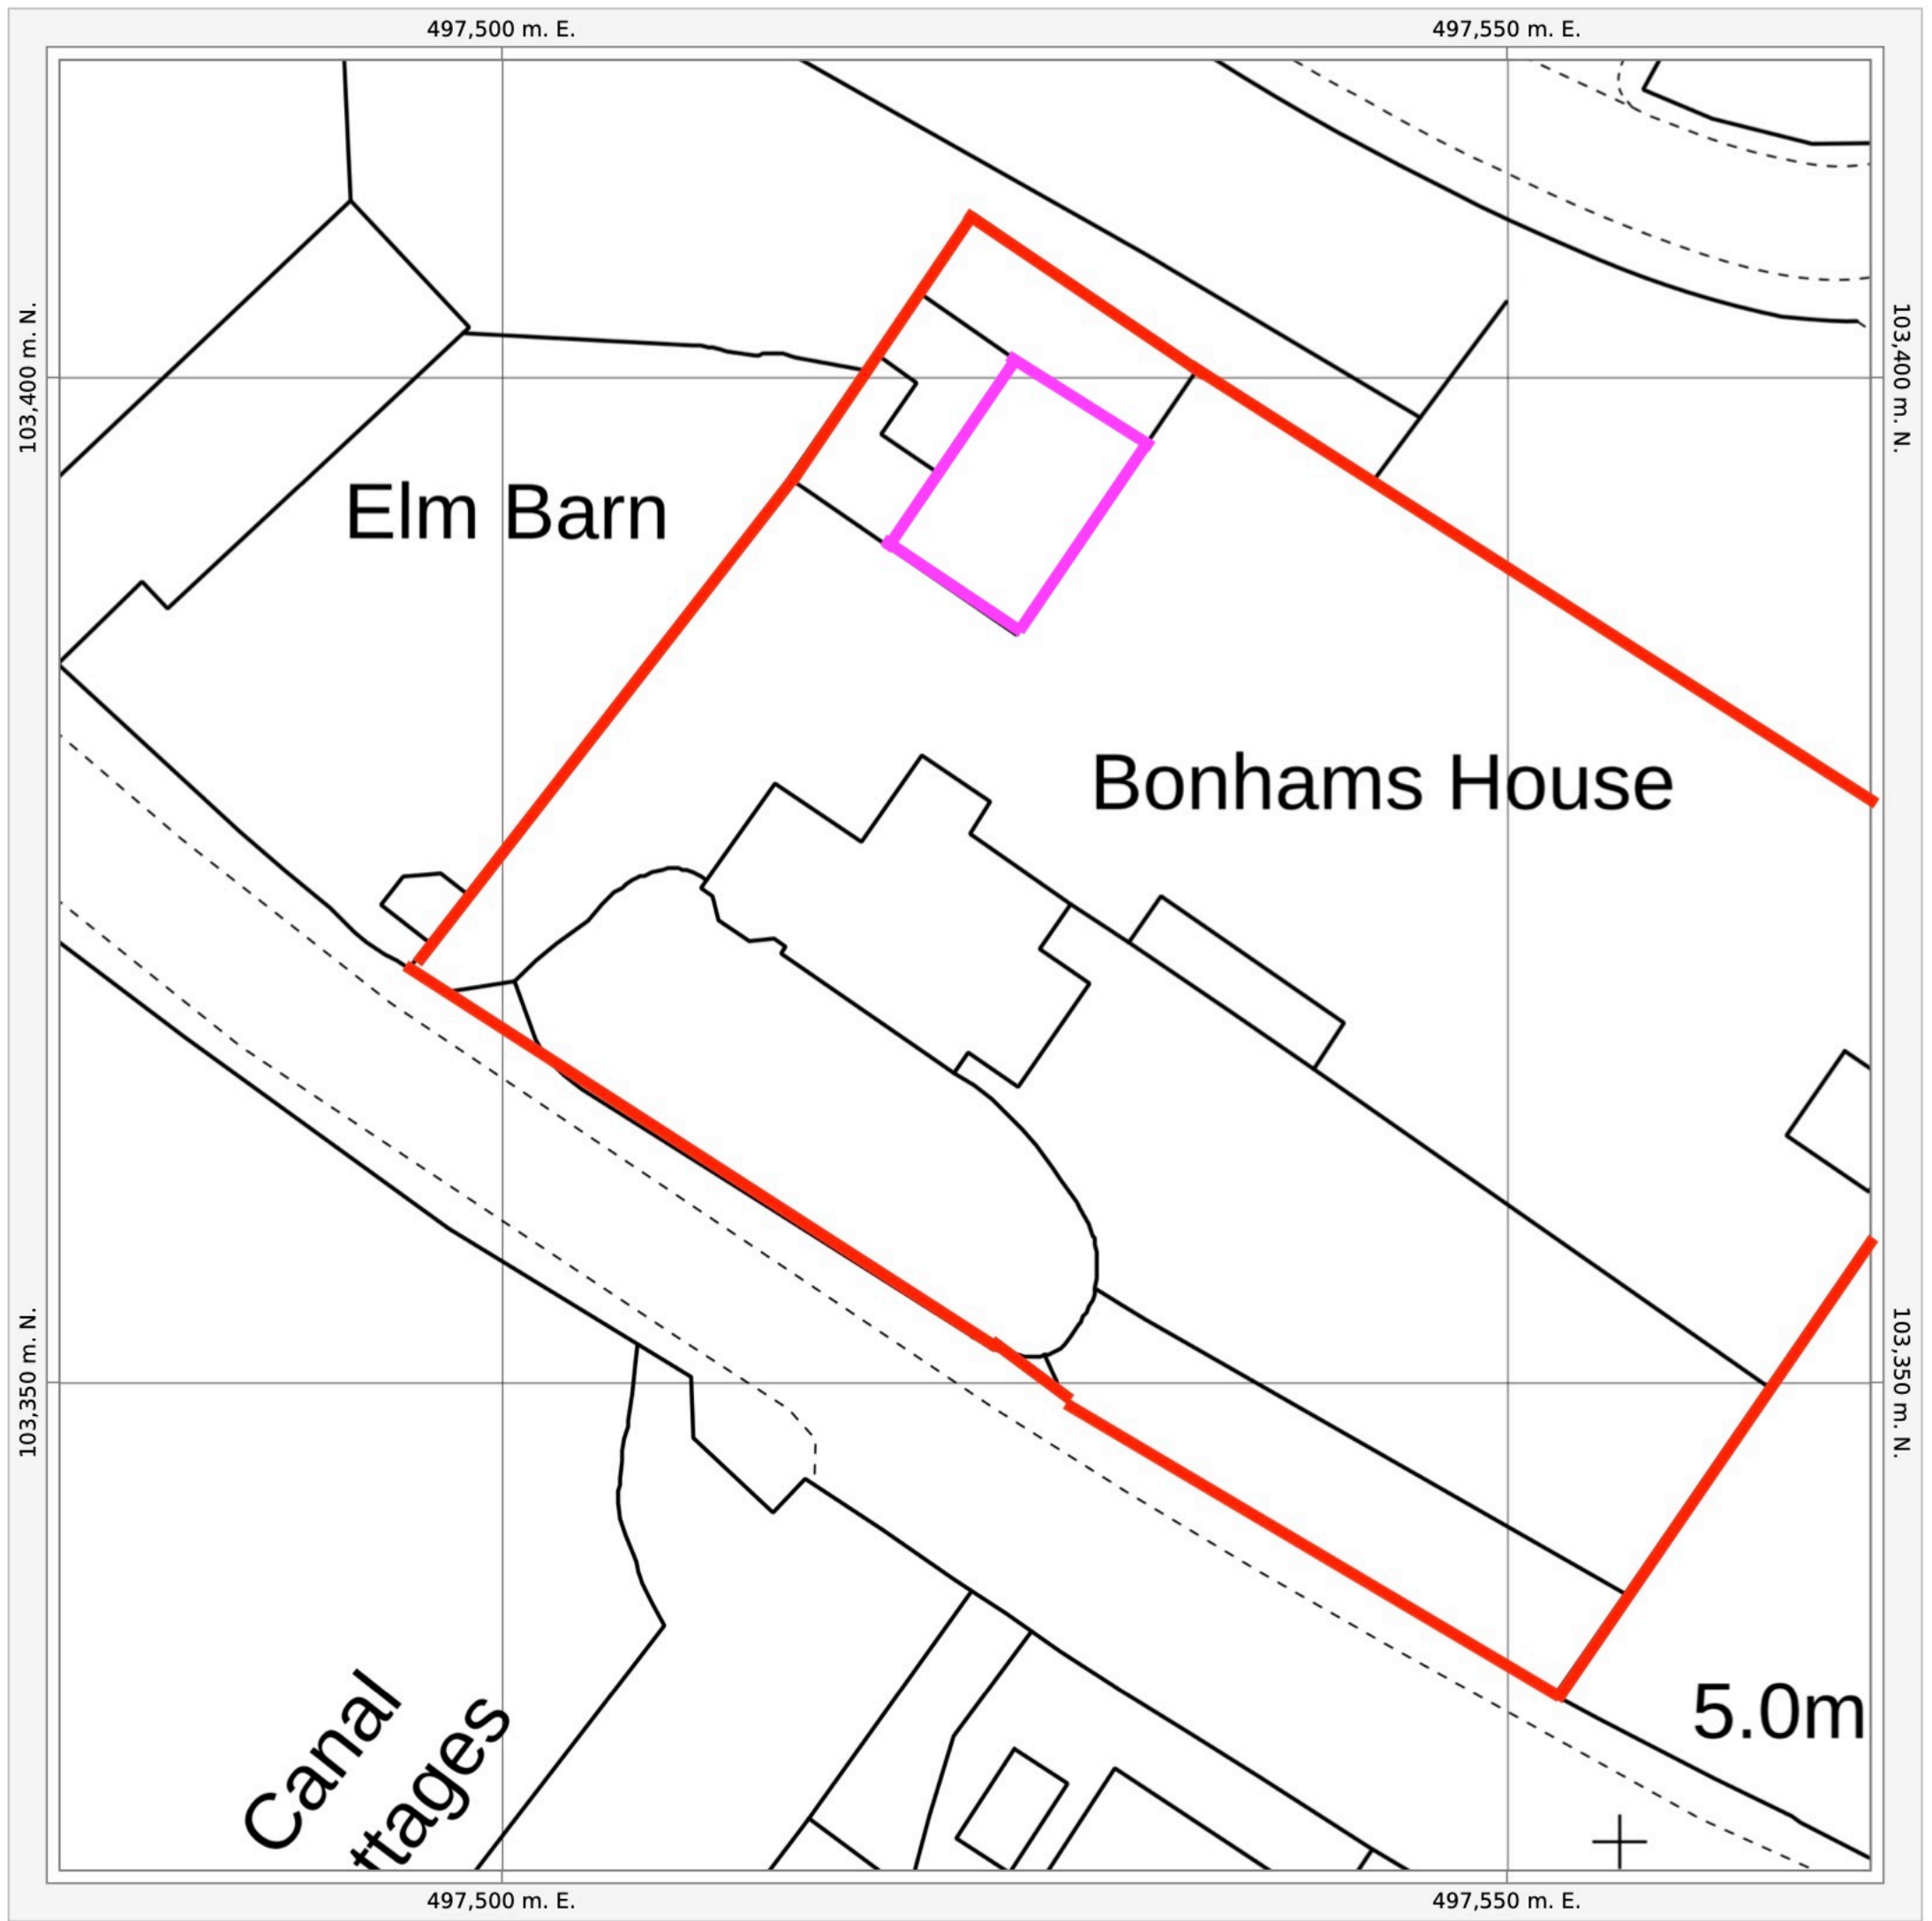

Date of Production: June 23rd, 2025

© Crown copyright and database rights 2025 Ordnance Survey OS100035409.

The representation of a road, track or path is no evidence of a right of way.
The representation of features and lines is no evidence of a property boundary.

Order Licence Reference: SP112941



Ground Scale: 1:500
Bottom Left: 497478 103326 Top Right: 497568 103416
Center: 497523 103371
Area: 90m x 90m

**BONHAMS FARM, MAIN ROAD,
YAPTON, ARUNDEL, BN18 0DX**