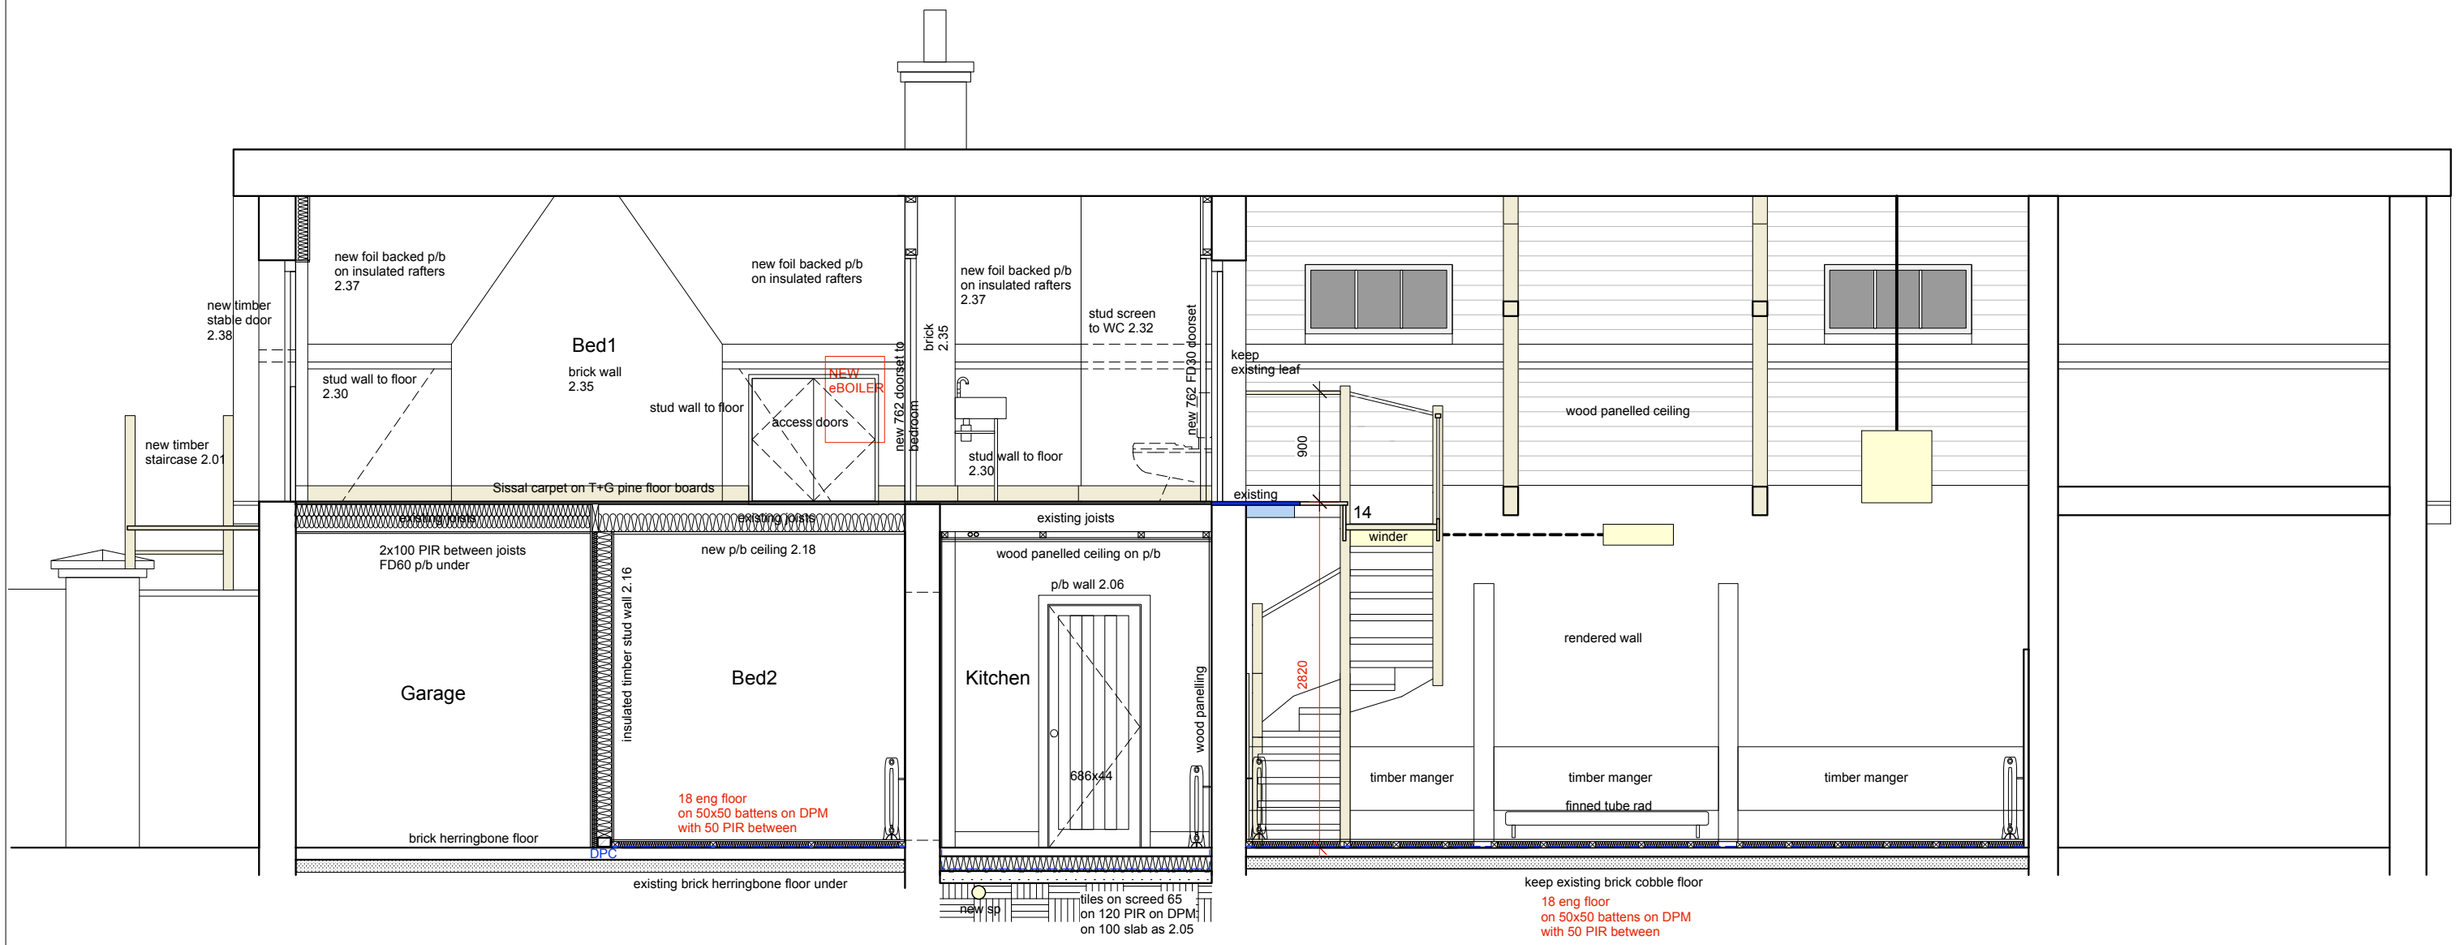

RevC: 29.06.26: LBC. change in red
RevB: 07.04.26
RevA: 07.08.25: bedroom added in garage/store space

Oliver Perceval Architects Ltd
Holly Tree House, Colemans Hatch, East Sussex TN7 4HN
M. 07932 668840
E. oliver@coherent-architecture.co.uk

Project : Bonhams House, Main Road, Yapton BN18 0DX

Client : Karen Dodd

0 1m 2 3 4 5

Long Section proposed

LBC

check all dims on site
do not scale off this drawing

Scale	Date Issued	Drawing No.
1:50@A3	29.06.26	KD.010C