



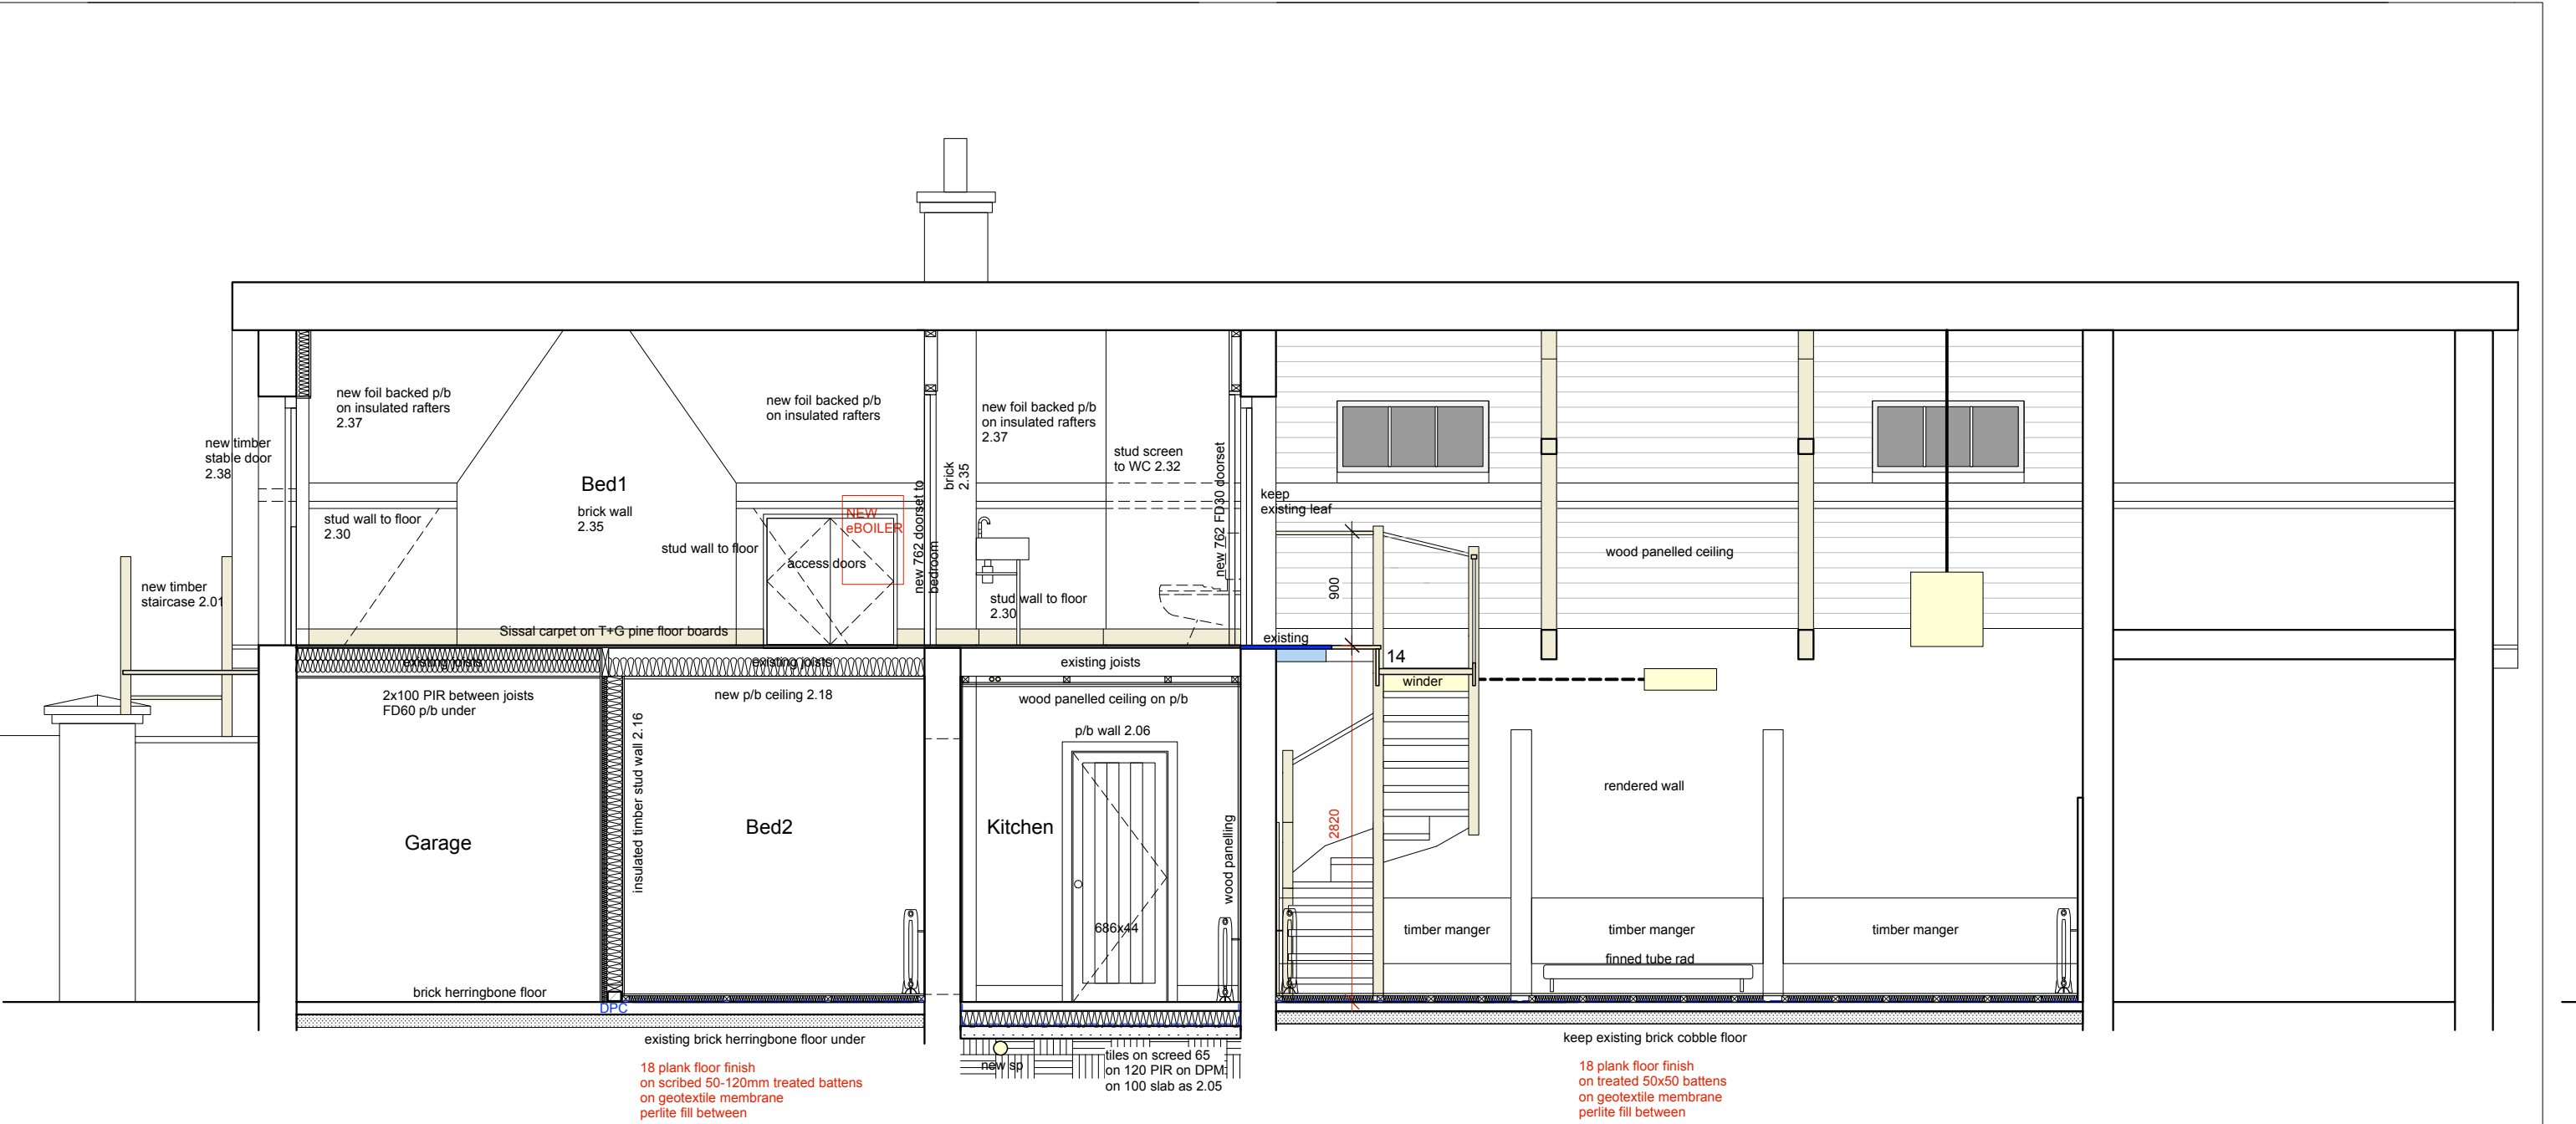

RevD: 11.08.26: update to retained floors
RevC: 29.06.26: LBC. change in red
RevB: 07.04.26
RevA: 07.08.25: bedroom added in garage/store space

Oliver Perceval Architects Ltd
Holly Tree House, Colemans Hatch, East Sussex TN7 4HN
M. 07932 668840
E. oliver@coherent-architecture.co.uk

Project : Bonhams House, Main Road, Yapton BN18 0DX
Client : Karen Dodd

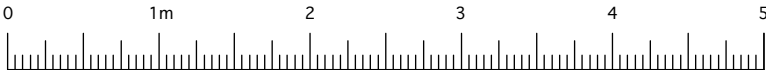

Long Section proposed

LBC

check all dims on site
do not scale off this drawing

Scale
1:50@A3

Date Issued
11.08.26

Drawing No.
KD.010D