


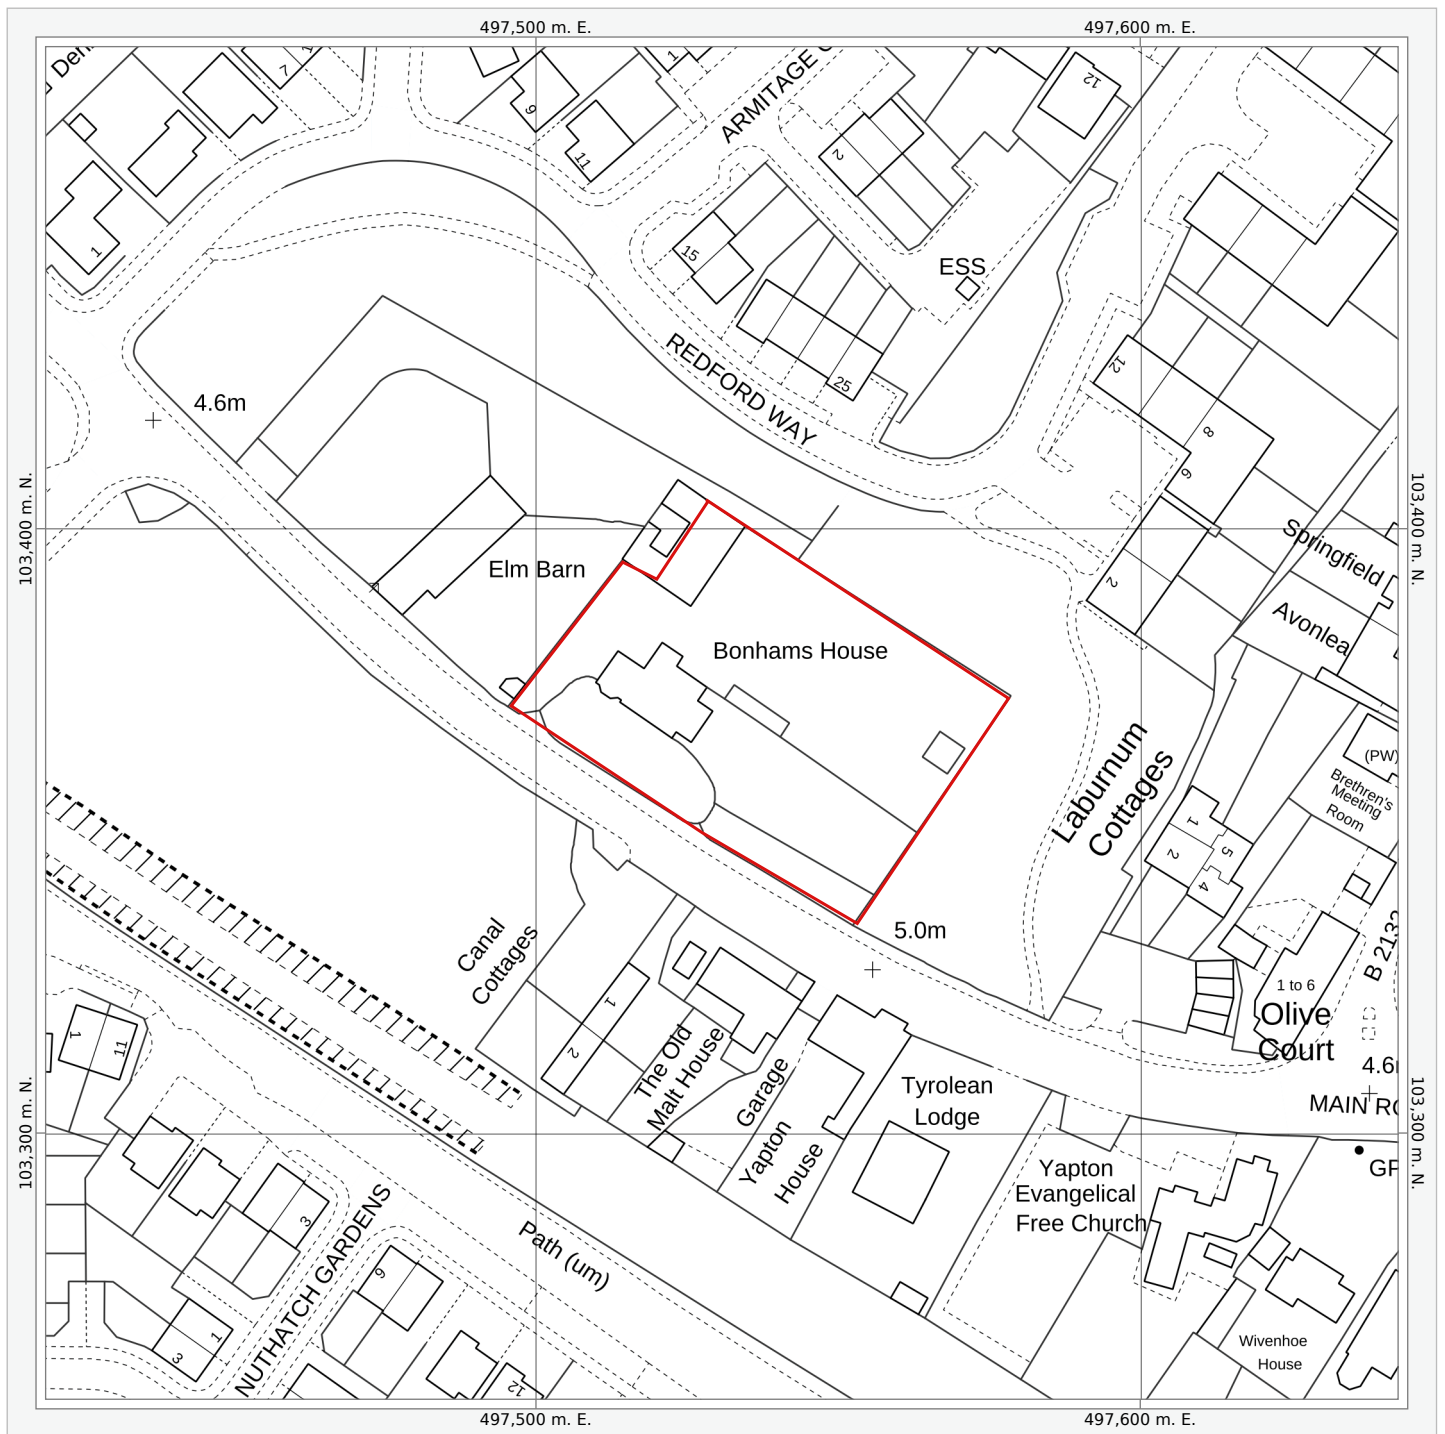

Date of Production: June 27th, 2025

© Crown copyright and database rights 2025 Ordnance Survey OS100035409.

The representation of a road, track or path is no evidence of a right of way.
The representation of features and lines is no evidence of a property boundary.

Order Licence Reference: SP113688



0 m 10 20 30 40 50 60 70 m

Ground Scale: 1:1250
Bottom Left: 497419 103256 Top Right: 497642 103480
Center: 497531 103368
Area: 224m x 224m

**BONHAMS FARM, MAIN ROAD,
YAPTON, ARUNDEL, BN18 0DX**