


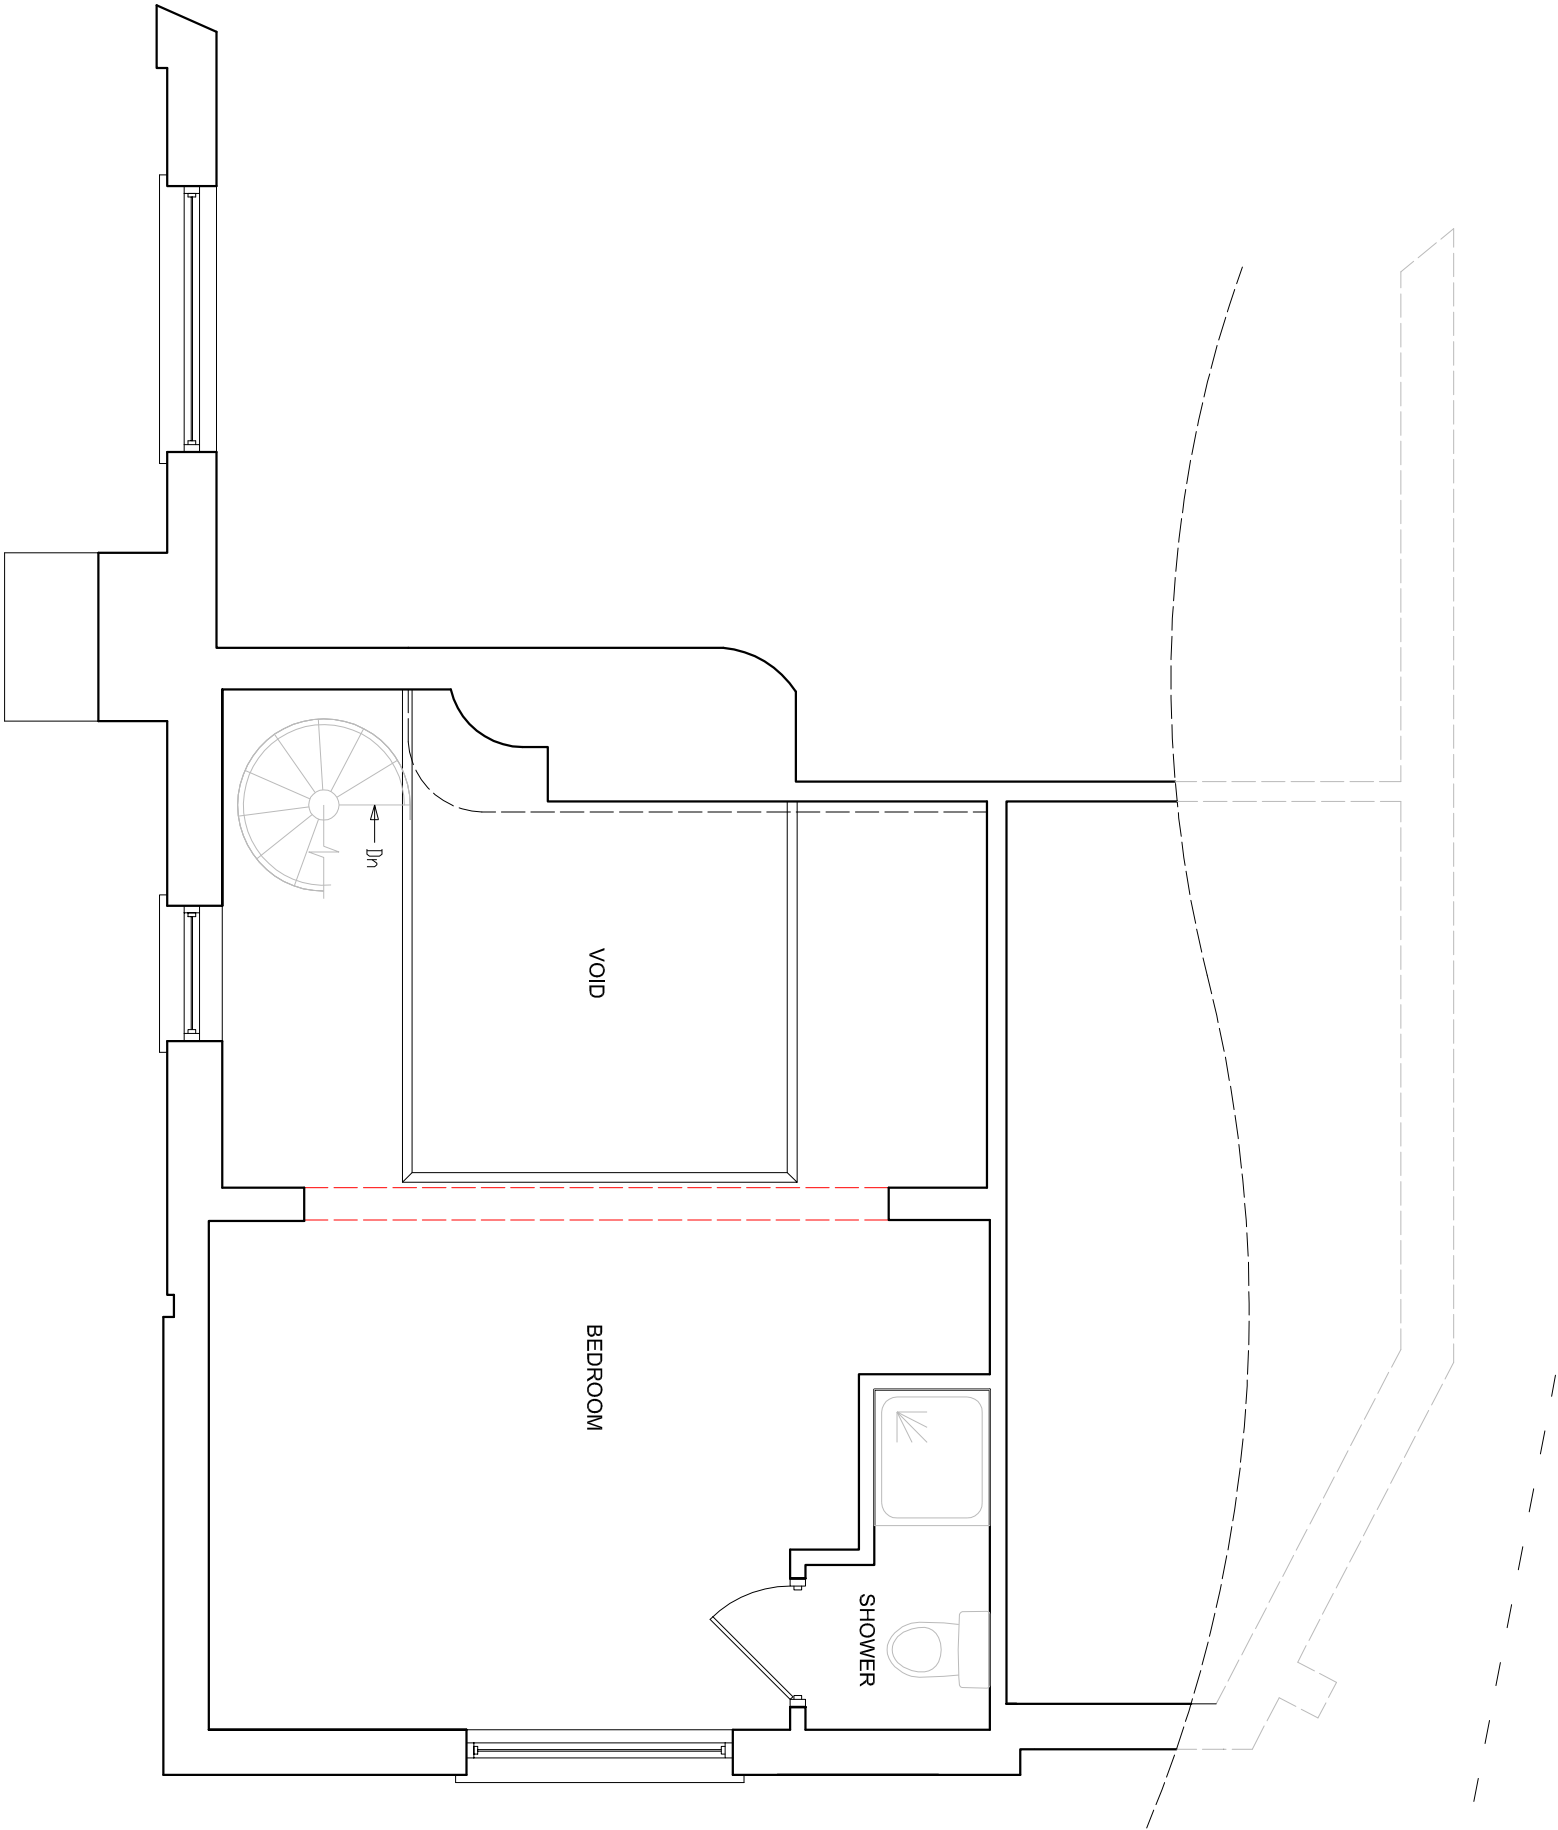

Boundary.

EXISTING FIRST FLOOR PLAN



**SUSSEX BUILDING CONSULTANCY LIMITED**

EAPPA FARM HOUSE, NORTH END ROAD,  
YAPTON, WEST SUSSEX.

SCALE - 1/50 REV - DATE - 10/06/2013

LABC  
partner

3 NORTHCOTE ROAD  
BOGNOR REGIS  
PO21 9LZ  
TEL/FAX - (01243) 861139