



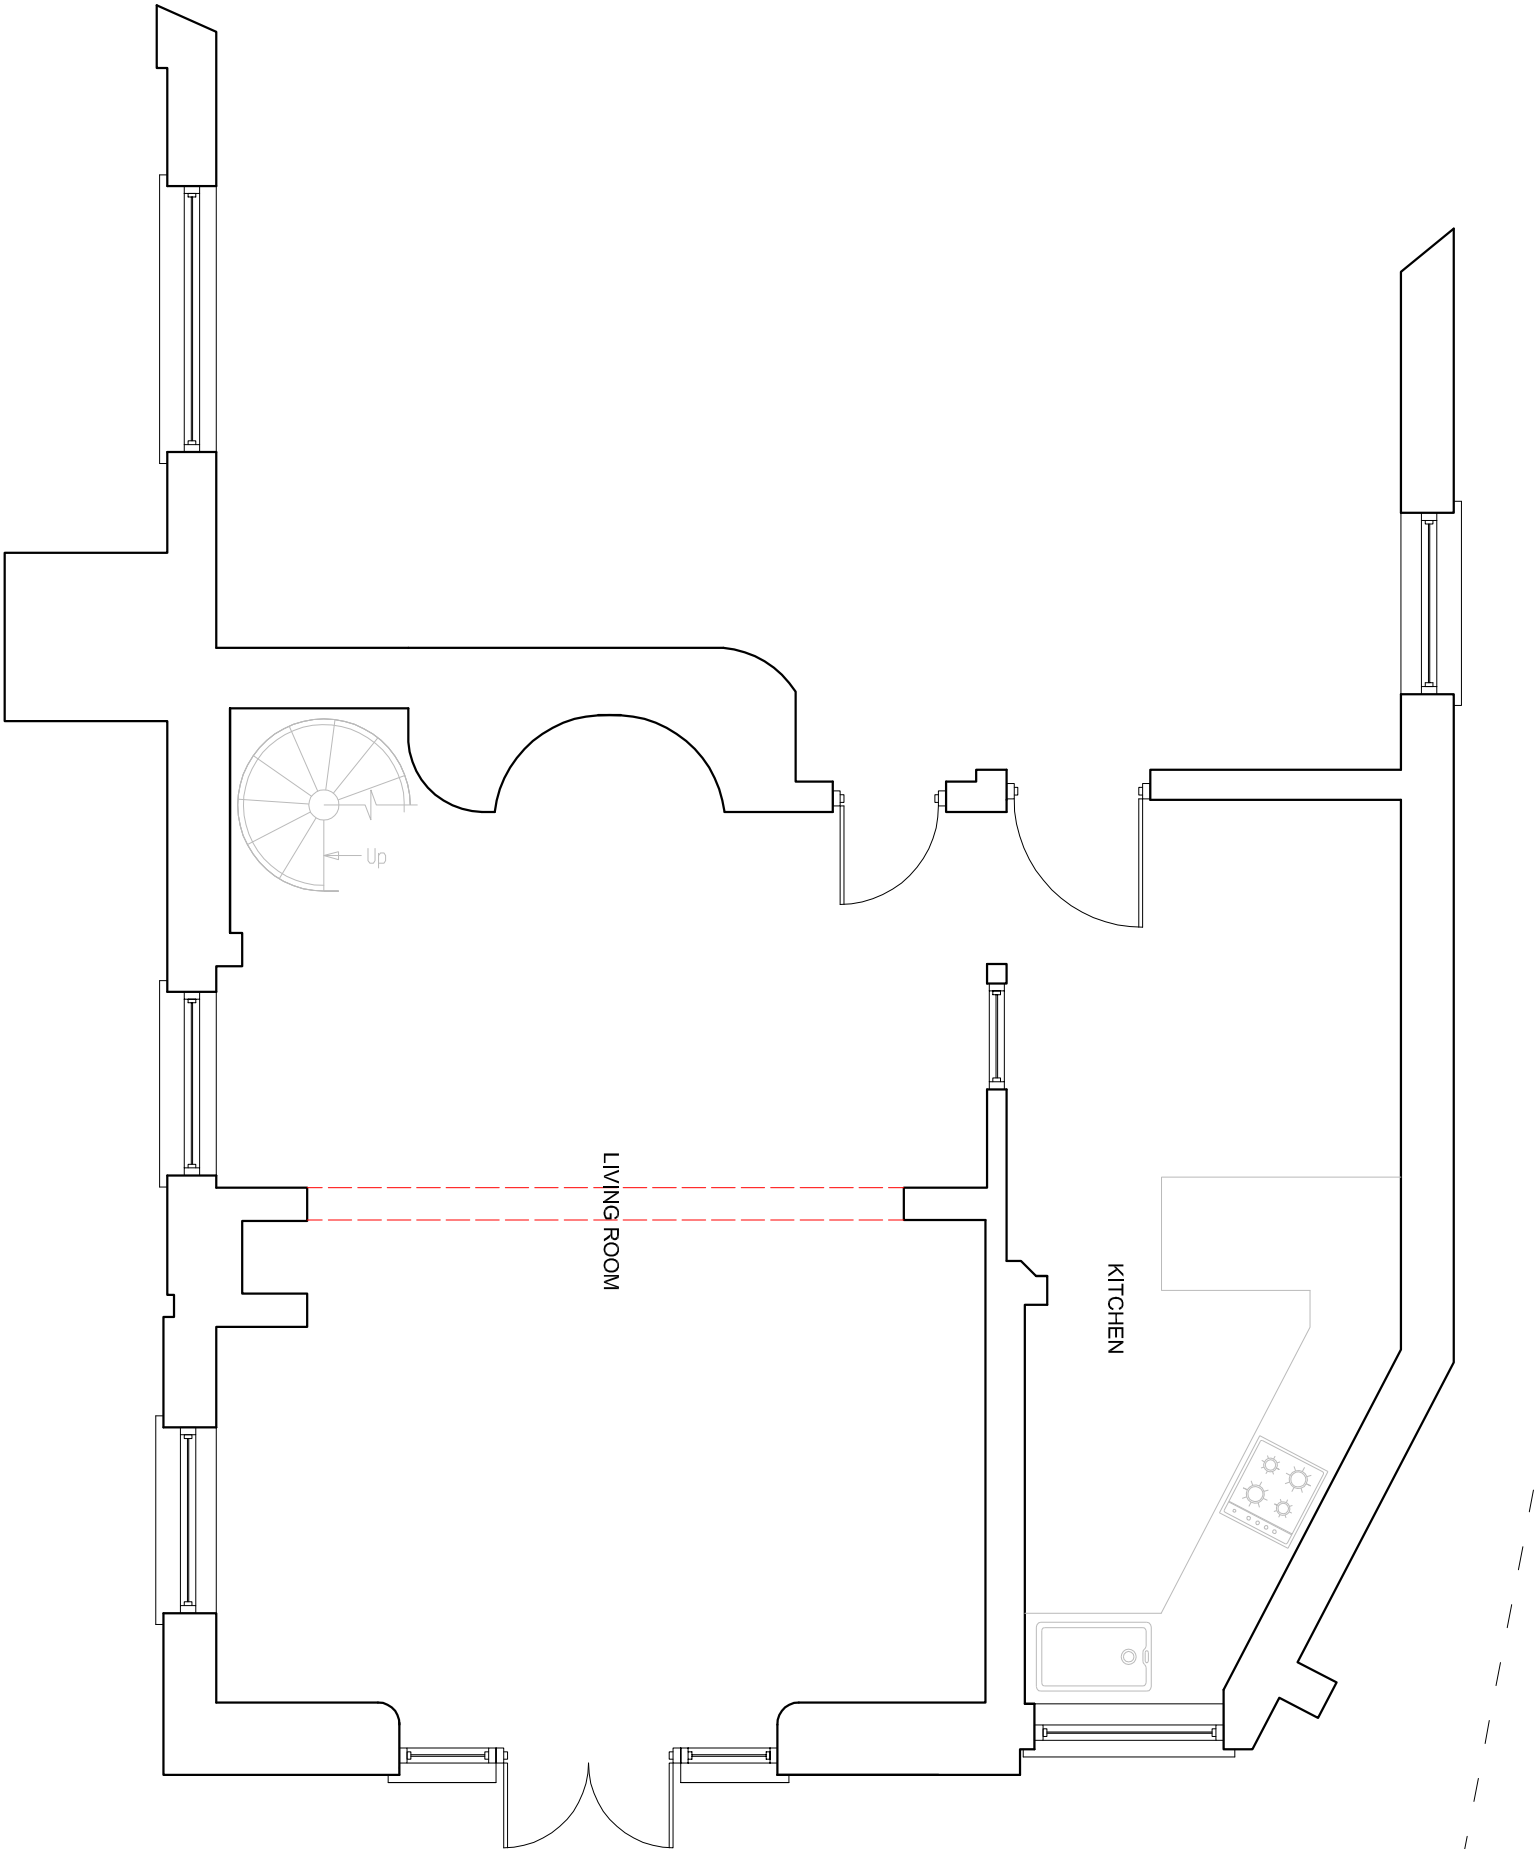

Boundary.

EXISTING GROUND FLOOR PLAN

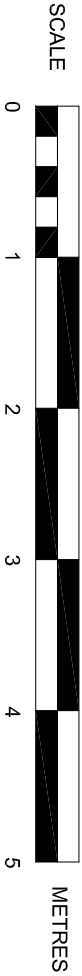

SUSSEX BUILDING CONSULTANCY LIMITED

EAPPA FARM HOUSE, NORTH END ROAD,
YAPTON, WEST SUSSEX.

SCALE - 1/50 REV - DATE - 05/06/2013

LABC partner

3 NORTHCOTE ROAD
BOSSHOPE REGGS
PO21 3LZ
TEL/FAX - (01243) 861330