



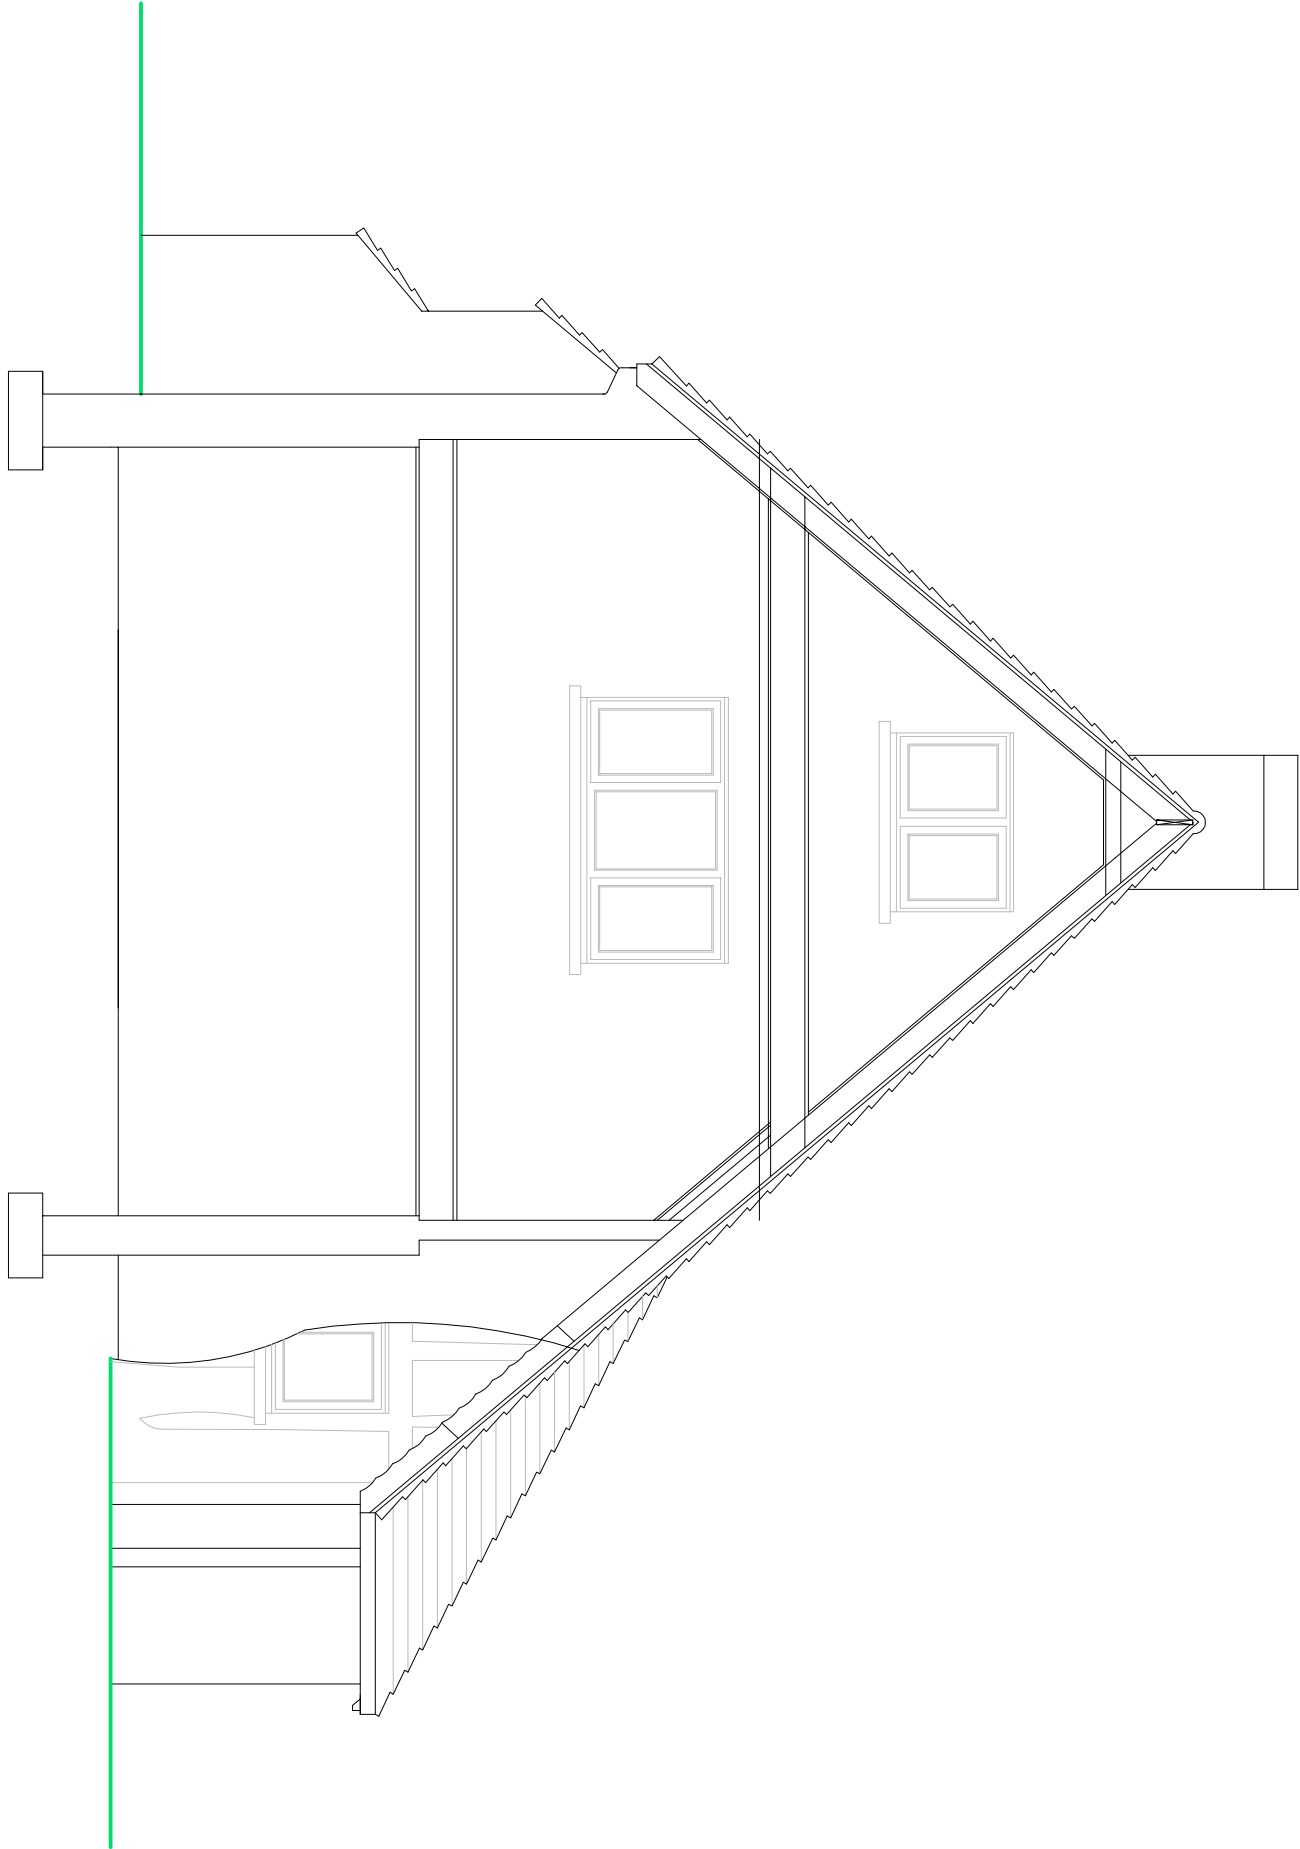

PROPOSED CROSS ECTION

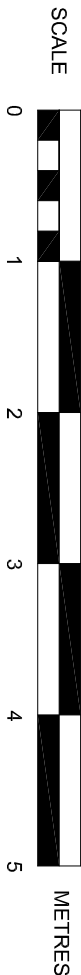

**SUSSEX BUILDING CONSULTANCY LIMITED**

EAPPA FARM HOUSE, NORTH END ROAD,  
YAPTON, WEST SUSSEX.

SCALE - 1/50 REV - A DATE - 15/07/2013

**LABC** partner

3 NORTHCOTE ROAD  
BOGNOR REGIS  
PO21 3LZ  
TEL/FAX - (01243) 861379