



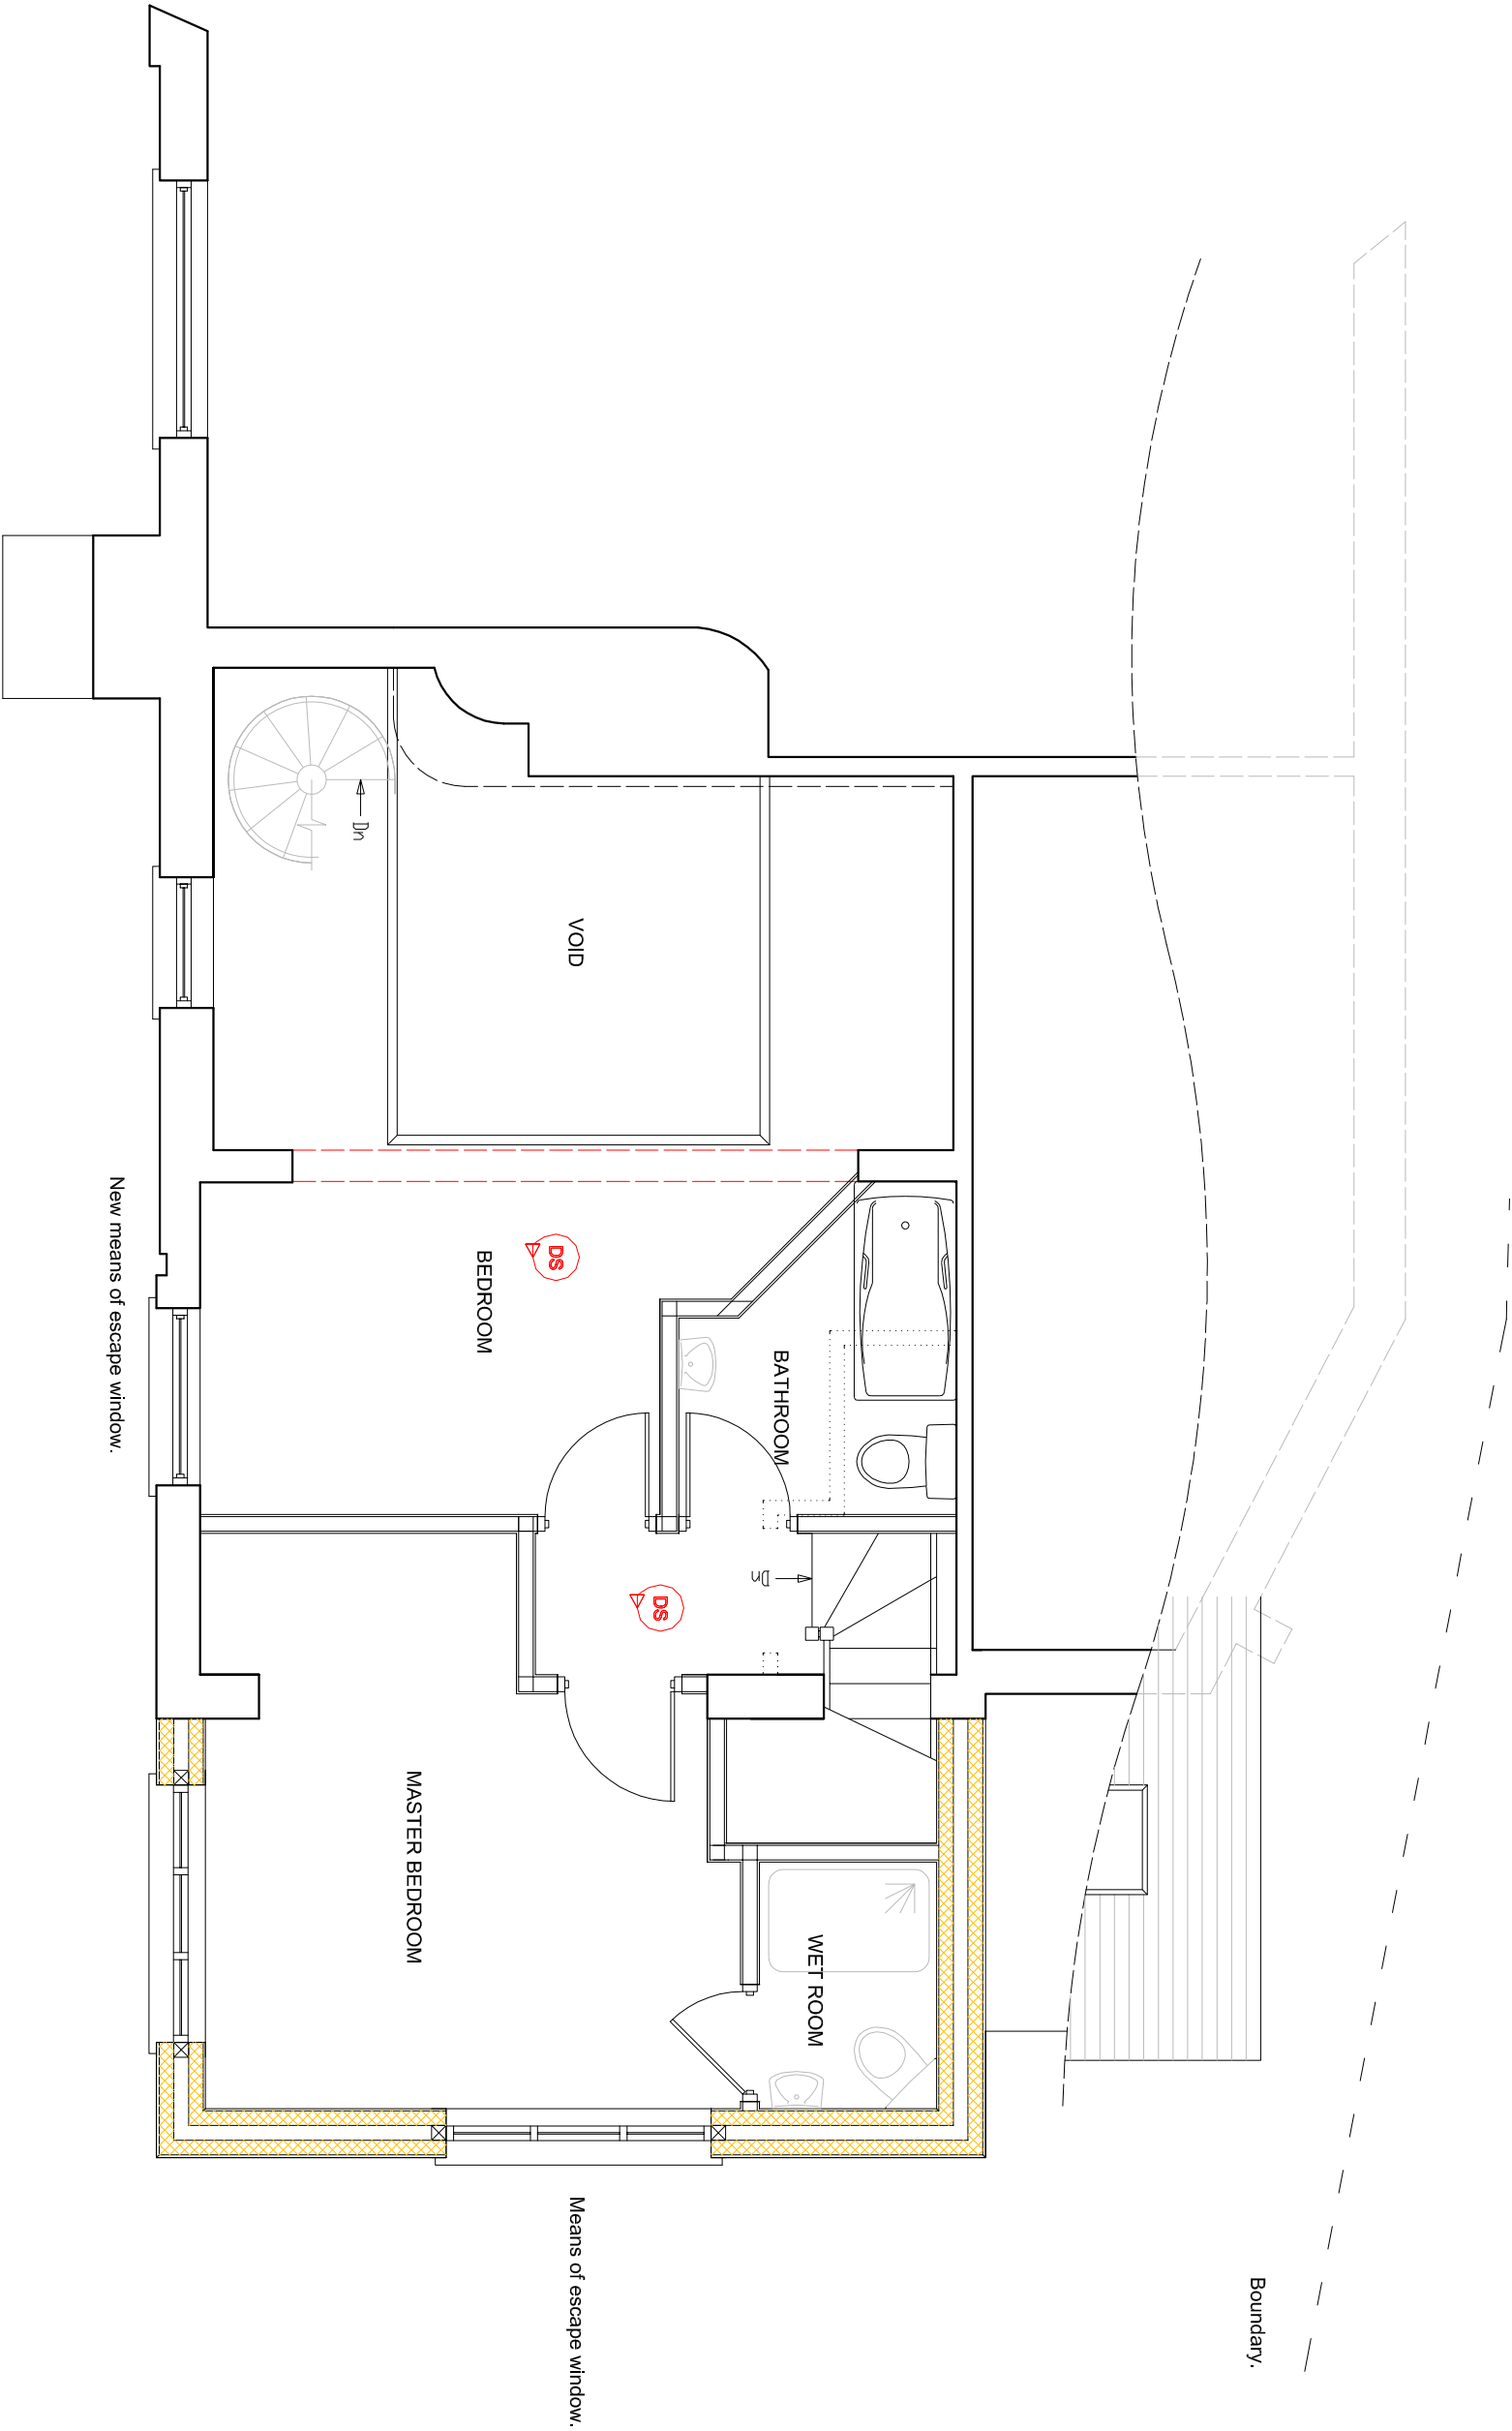

PROPOSED FIRST FLOOR PLAN

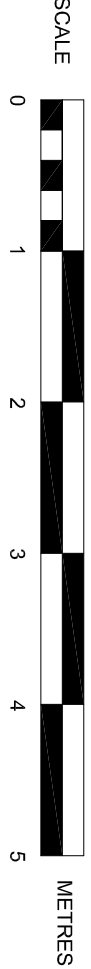

SUSSEX BUILDING CONSULTANCY LIMITED

EAPPA FARM HOUSE, NORTH END ROAD,
YAPTON, WEST SUSSEX.

SCALE - 1/50 REV - A DATE - 11/06/2013

LABC

partner

3 NORTHCOTE ROAD
BOGNOR REGIS
PO21 5LZ
TEL/FAX - (01243) 861379