



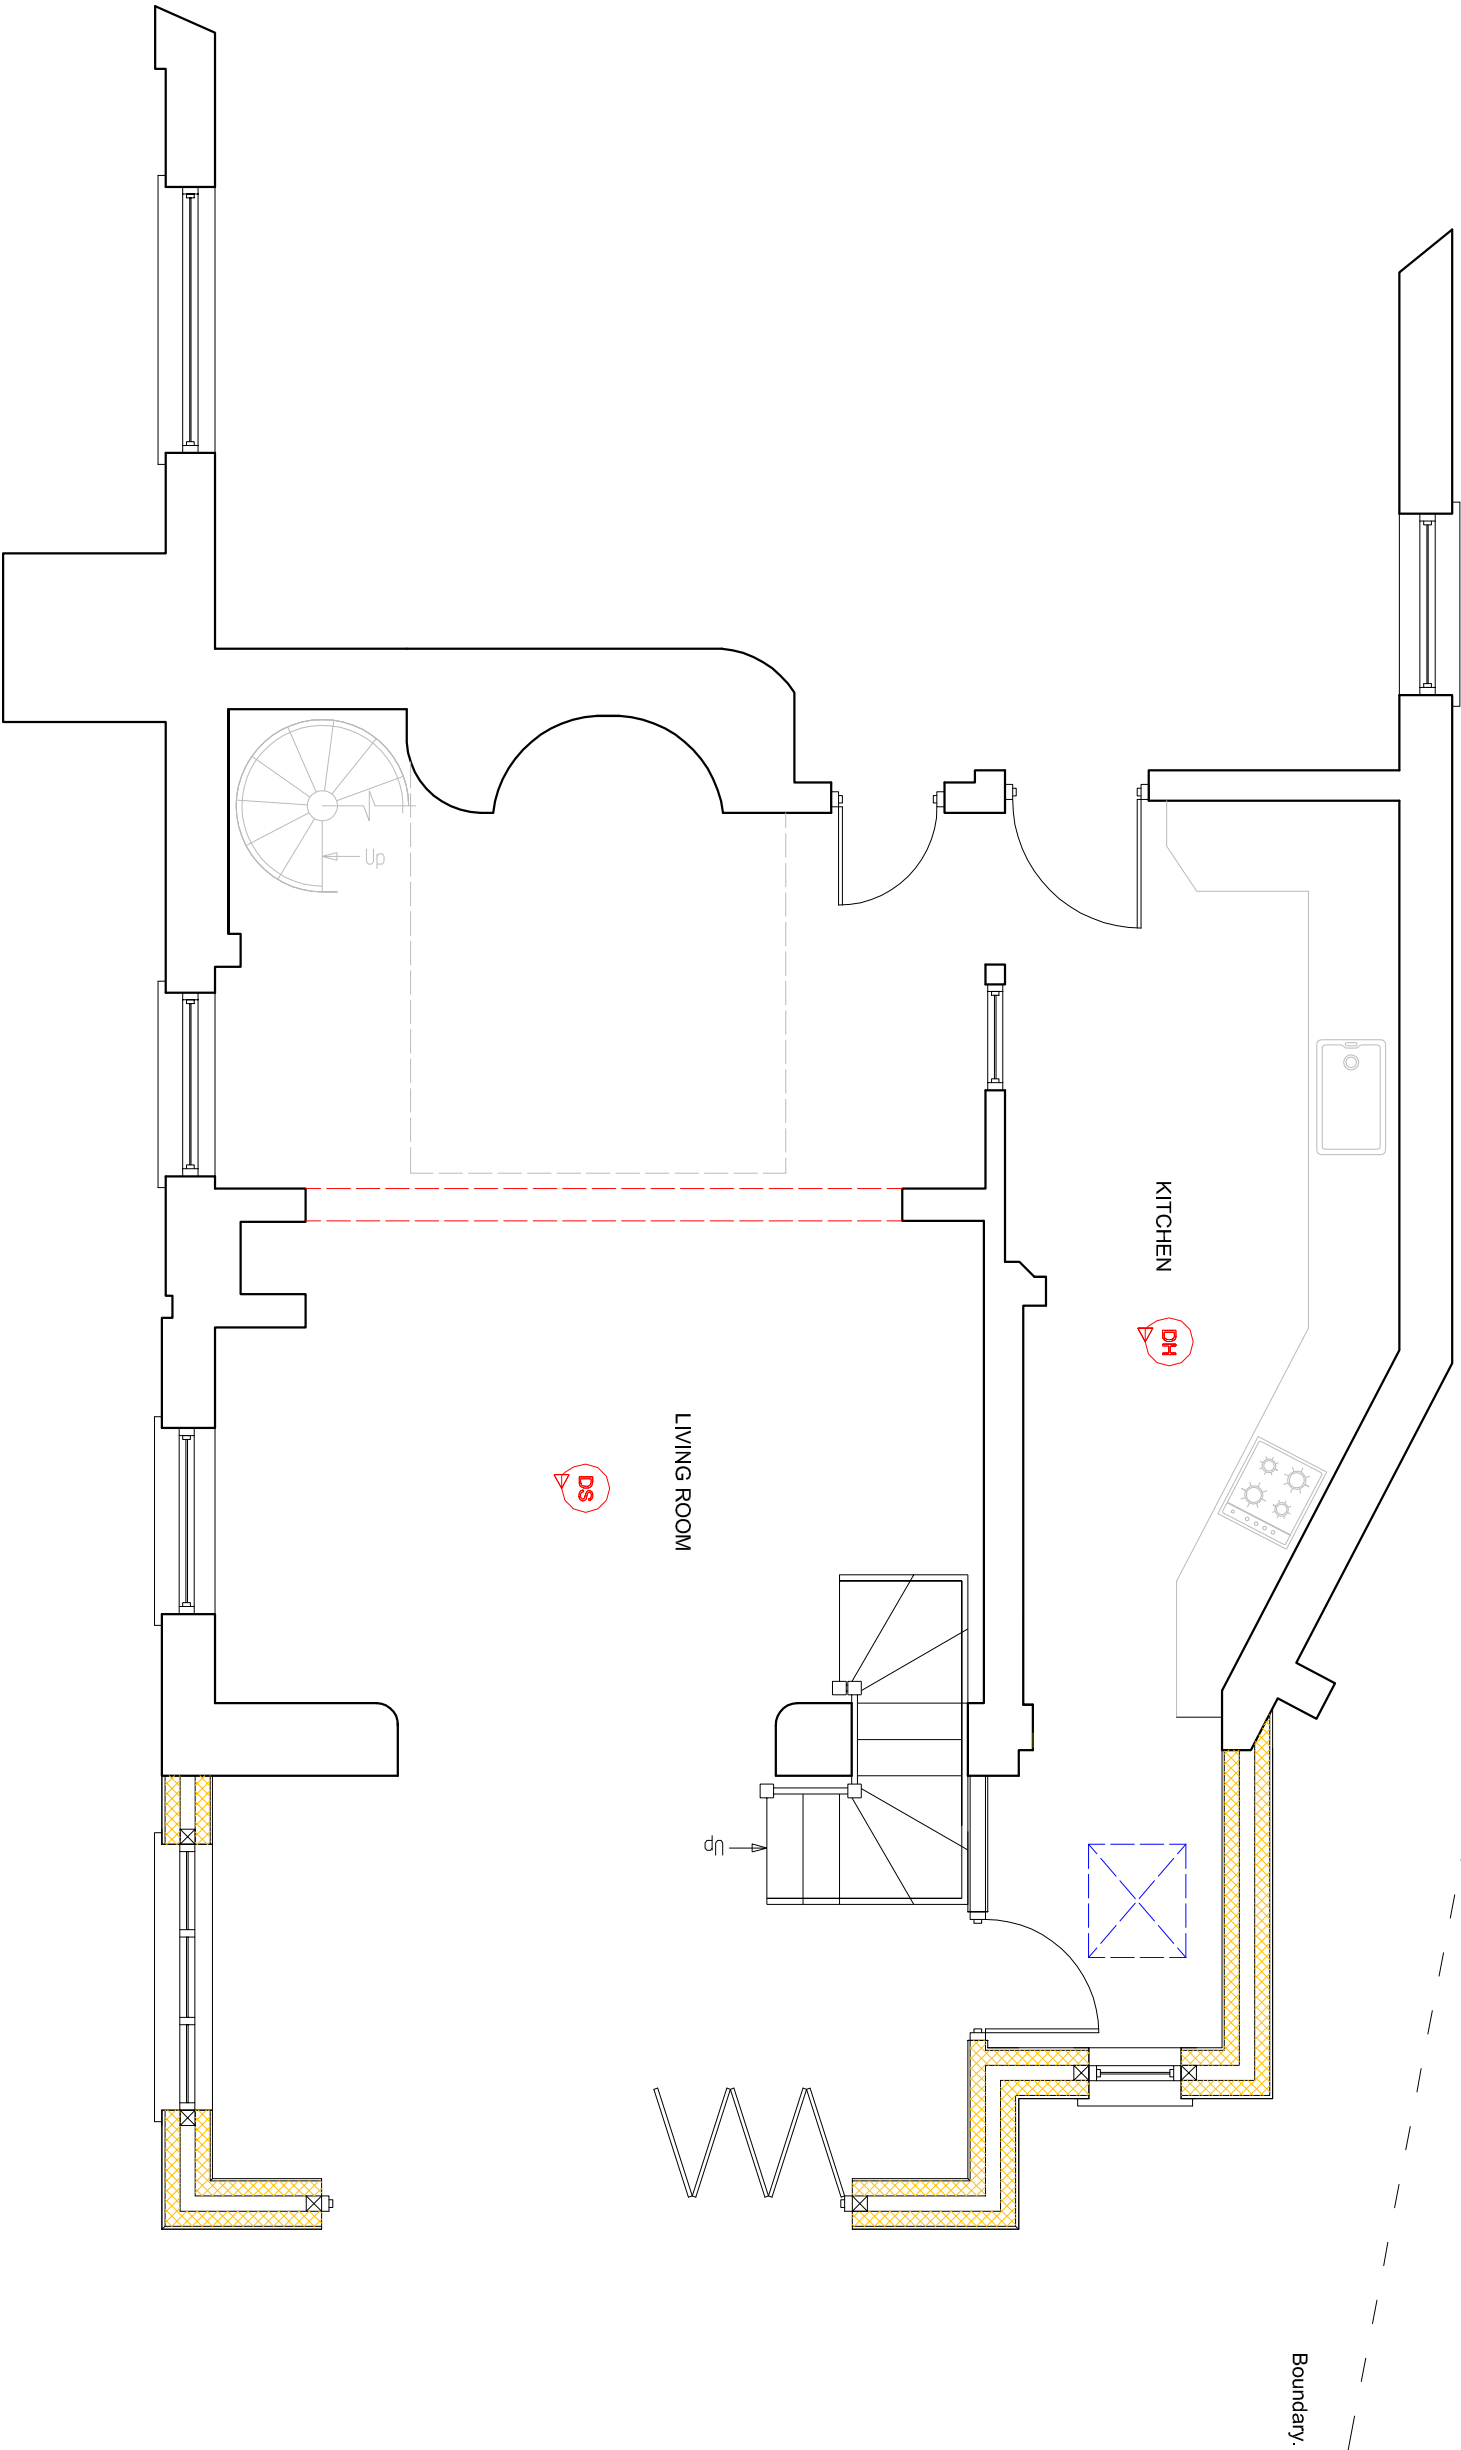

3,000 mm

PROPOSED GROUND FLOOR PLAN

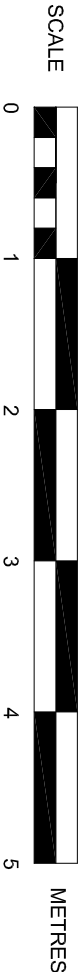

SUSSEX BUILDING CONSULTANCY LIMITED
EAPPA FARM HOUSE, NORTH END ROAD,
YAPTON, WEST SUSSEX.
SCALE - 1/50 REV - A DATE - 13/07/2013


LABC
partner
3 NORTHCOTE ROAD
POWELL REBBS
TEL/FAX - (01243) 861379