



Long Elevation East 1:200 (Existing)

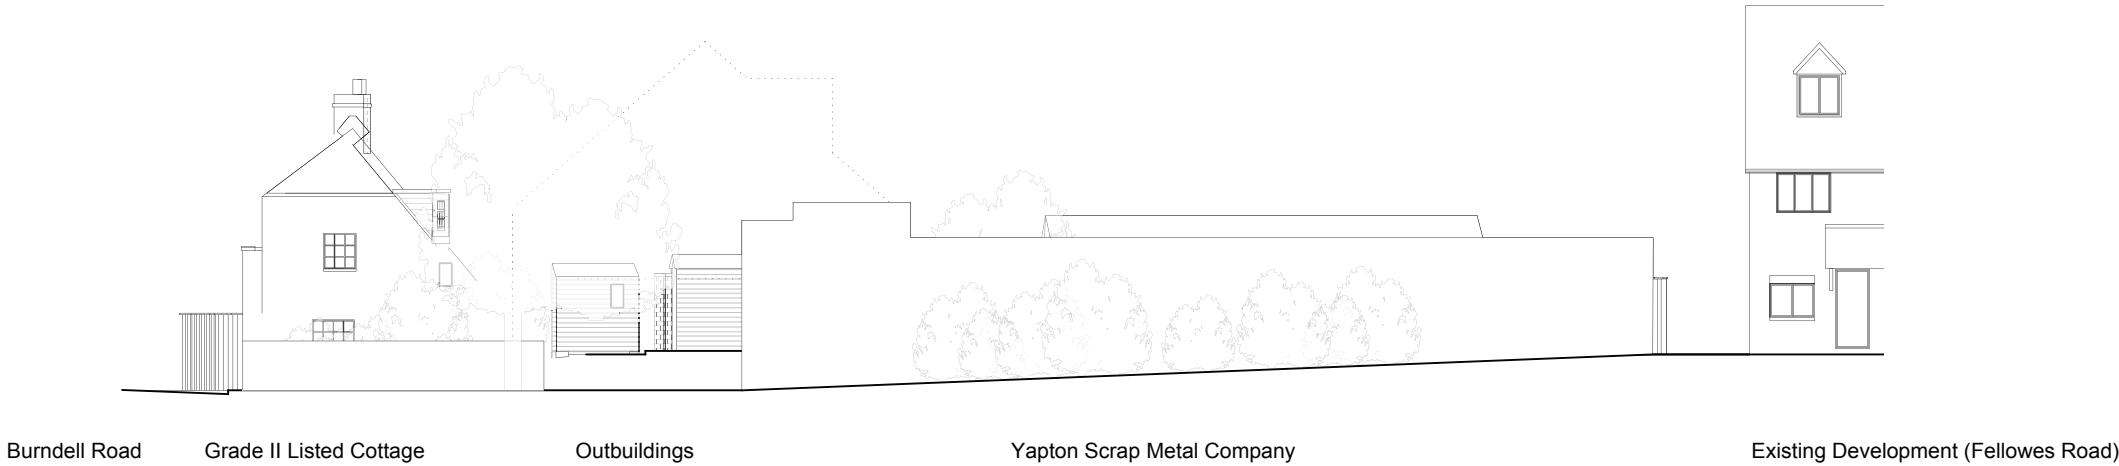

Long Elevation West 1:200 (Existing)

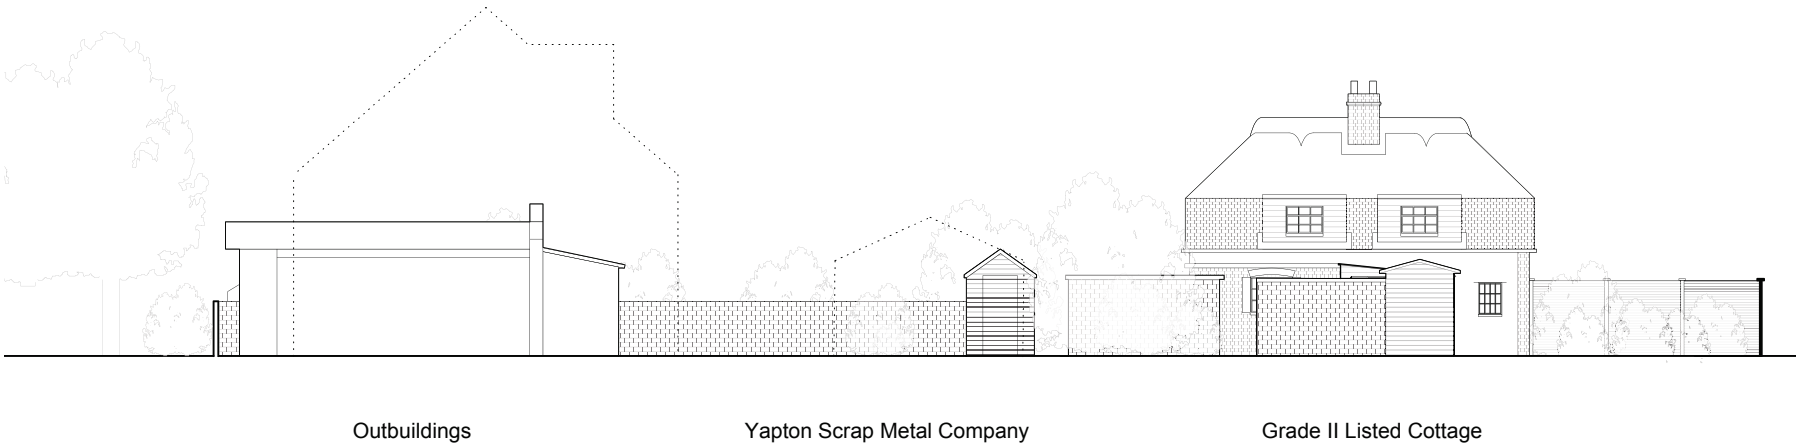

Long Elevation South 1:200 (Existing)

c			
b			
a			
Amendments		by	Date
Job Title 118 Burn/ADS/PJ			
Drawing Elevations (Existing)			
Scale: 1:100 @ A3			
Drg.No. ADS-008P		*	
Drawn by: NJH			
Issued to: Client/LA			
Status: Planning			
Date 11.05.15			