


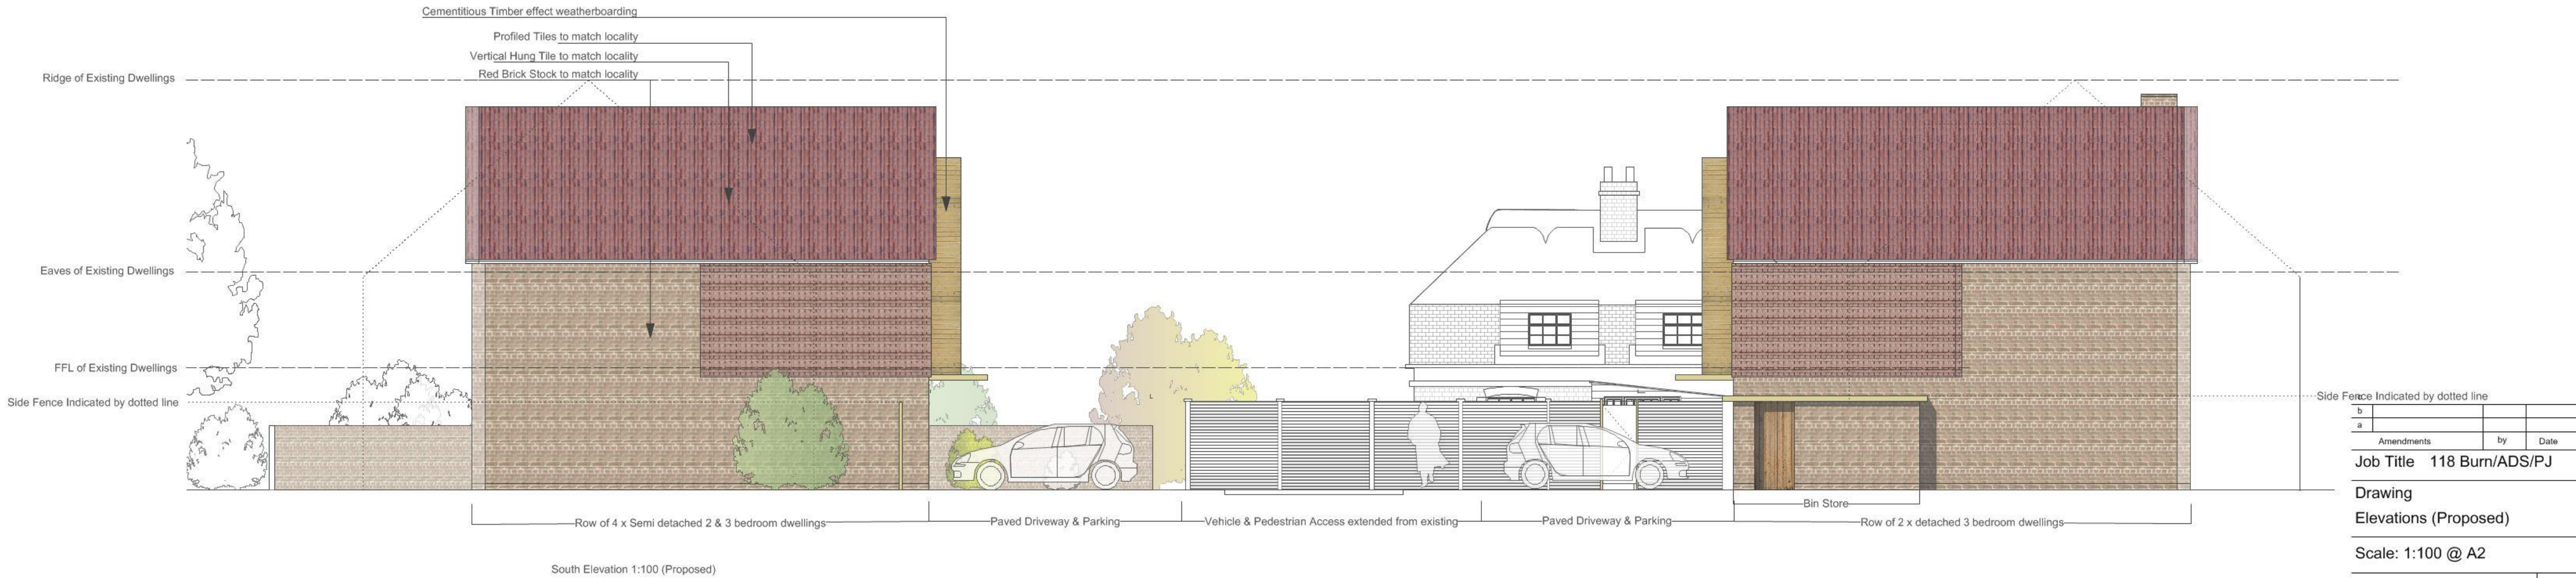

b			
a			
Amendments	by	Date	
Job Title	118 Burn/ADS/PJ		
Drawing			
Elevations (Proposed)			
Scale: 1:100 @ A2			
Drg.No.	ADS-011P		*
Drawn by:	NJH		
Issued to:	Client/LA		
Status:	Planning		
Date	11.05.15		