


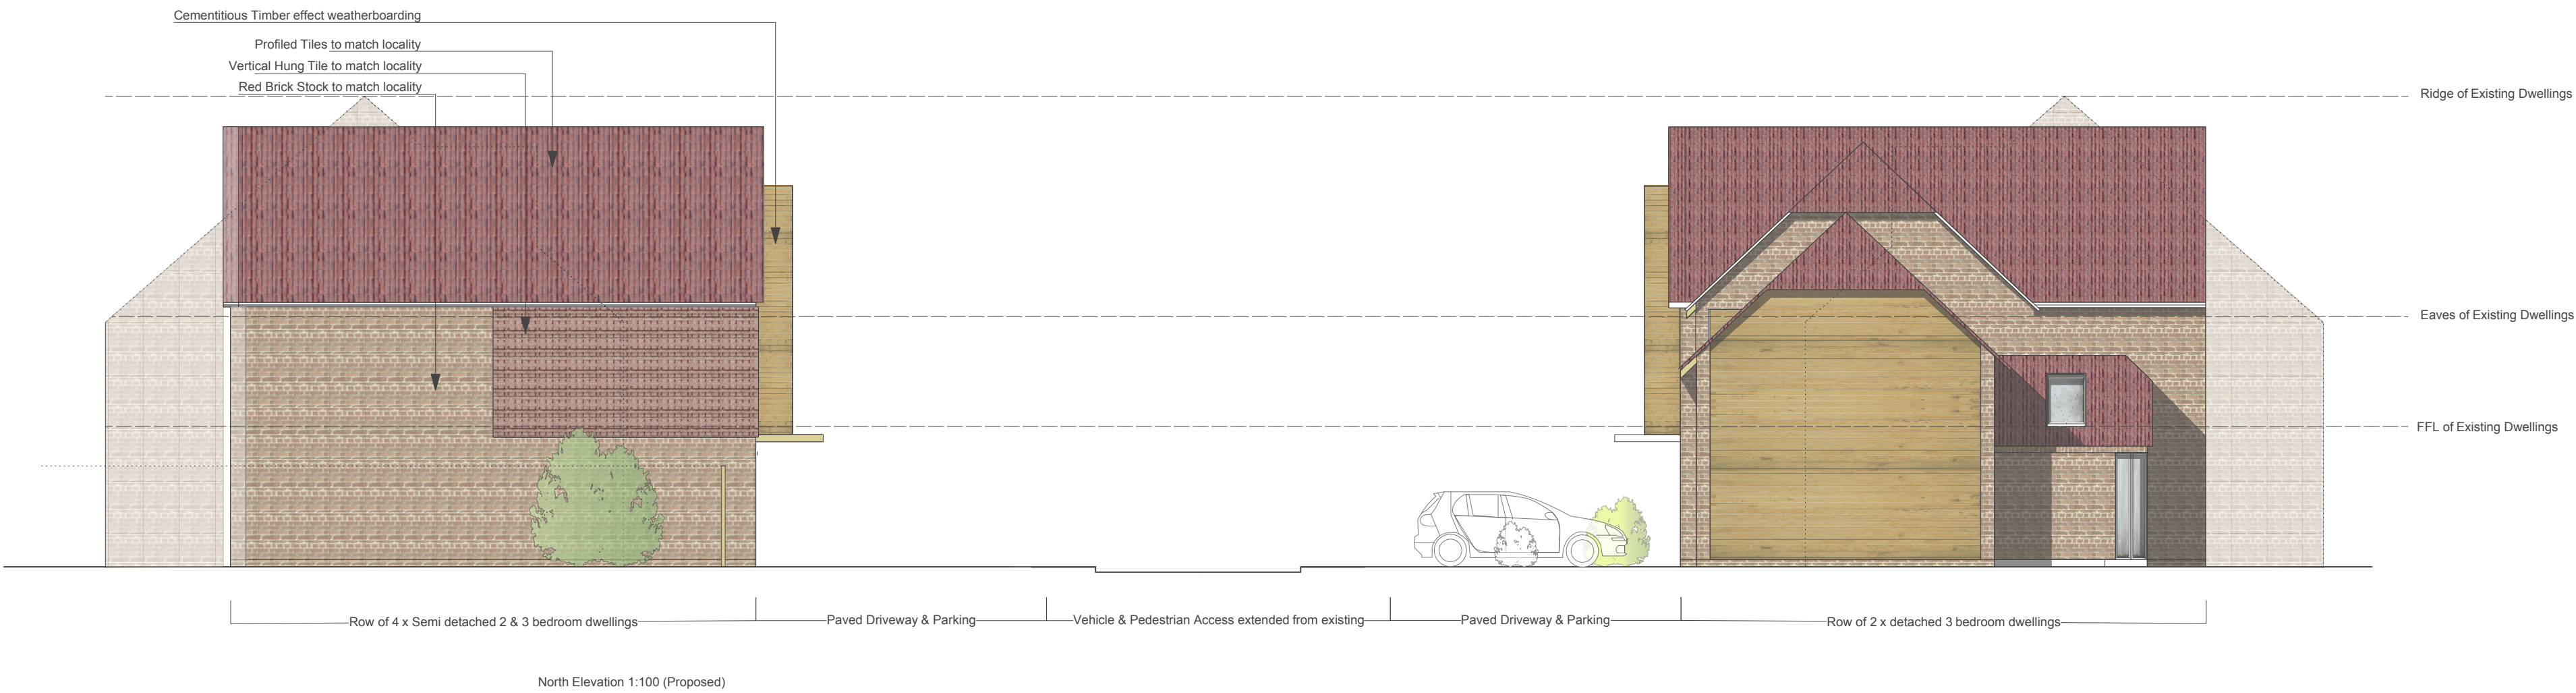

c			
b	revised label	NJH	17.06.15
a	Amendments	by	Date
Job Title 118 Burn/ADS/PJ			
Drawing Elevations (Proposed)			
Scale: 1:100 @ A2			
Drg.No.	ADS-010P		A
Drawn by:	NJH		
Issued to:	Client/LA		
Status:	Planning		
Date	11.05.15		