


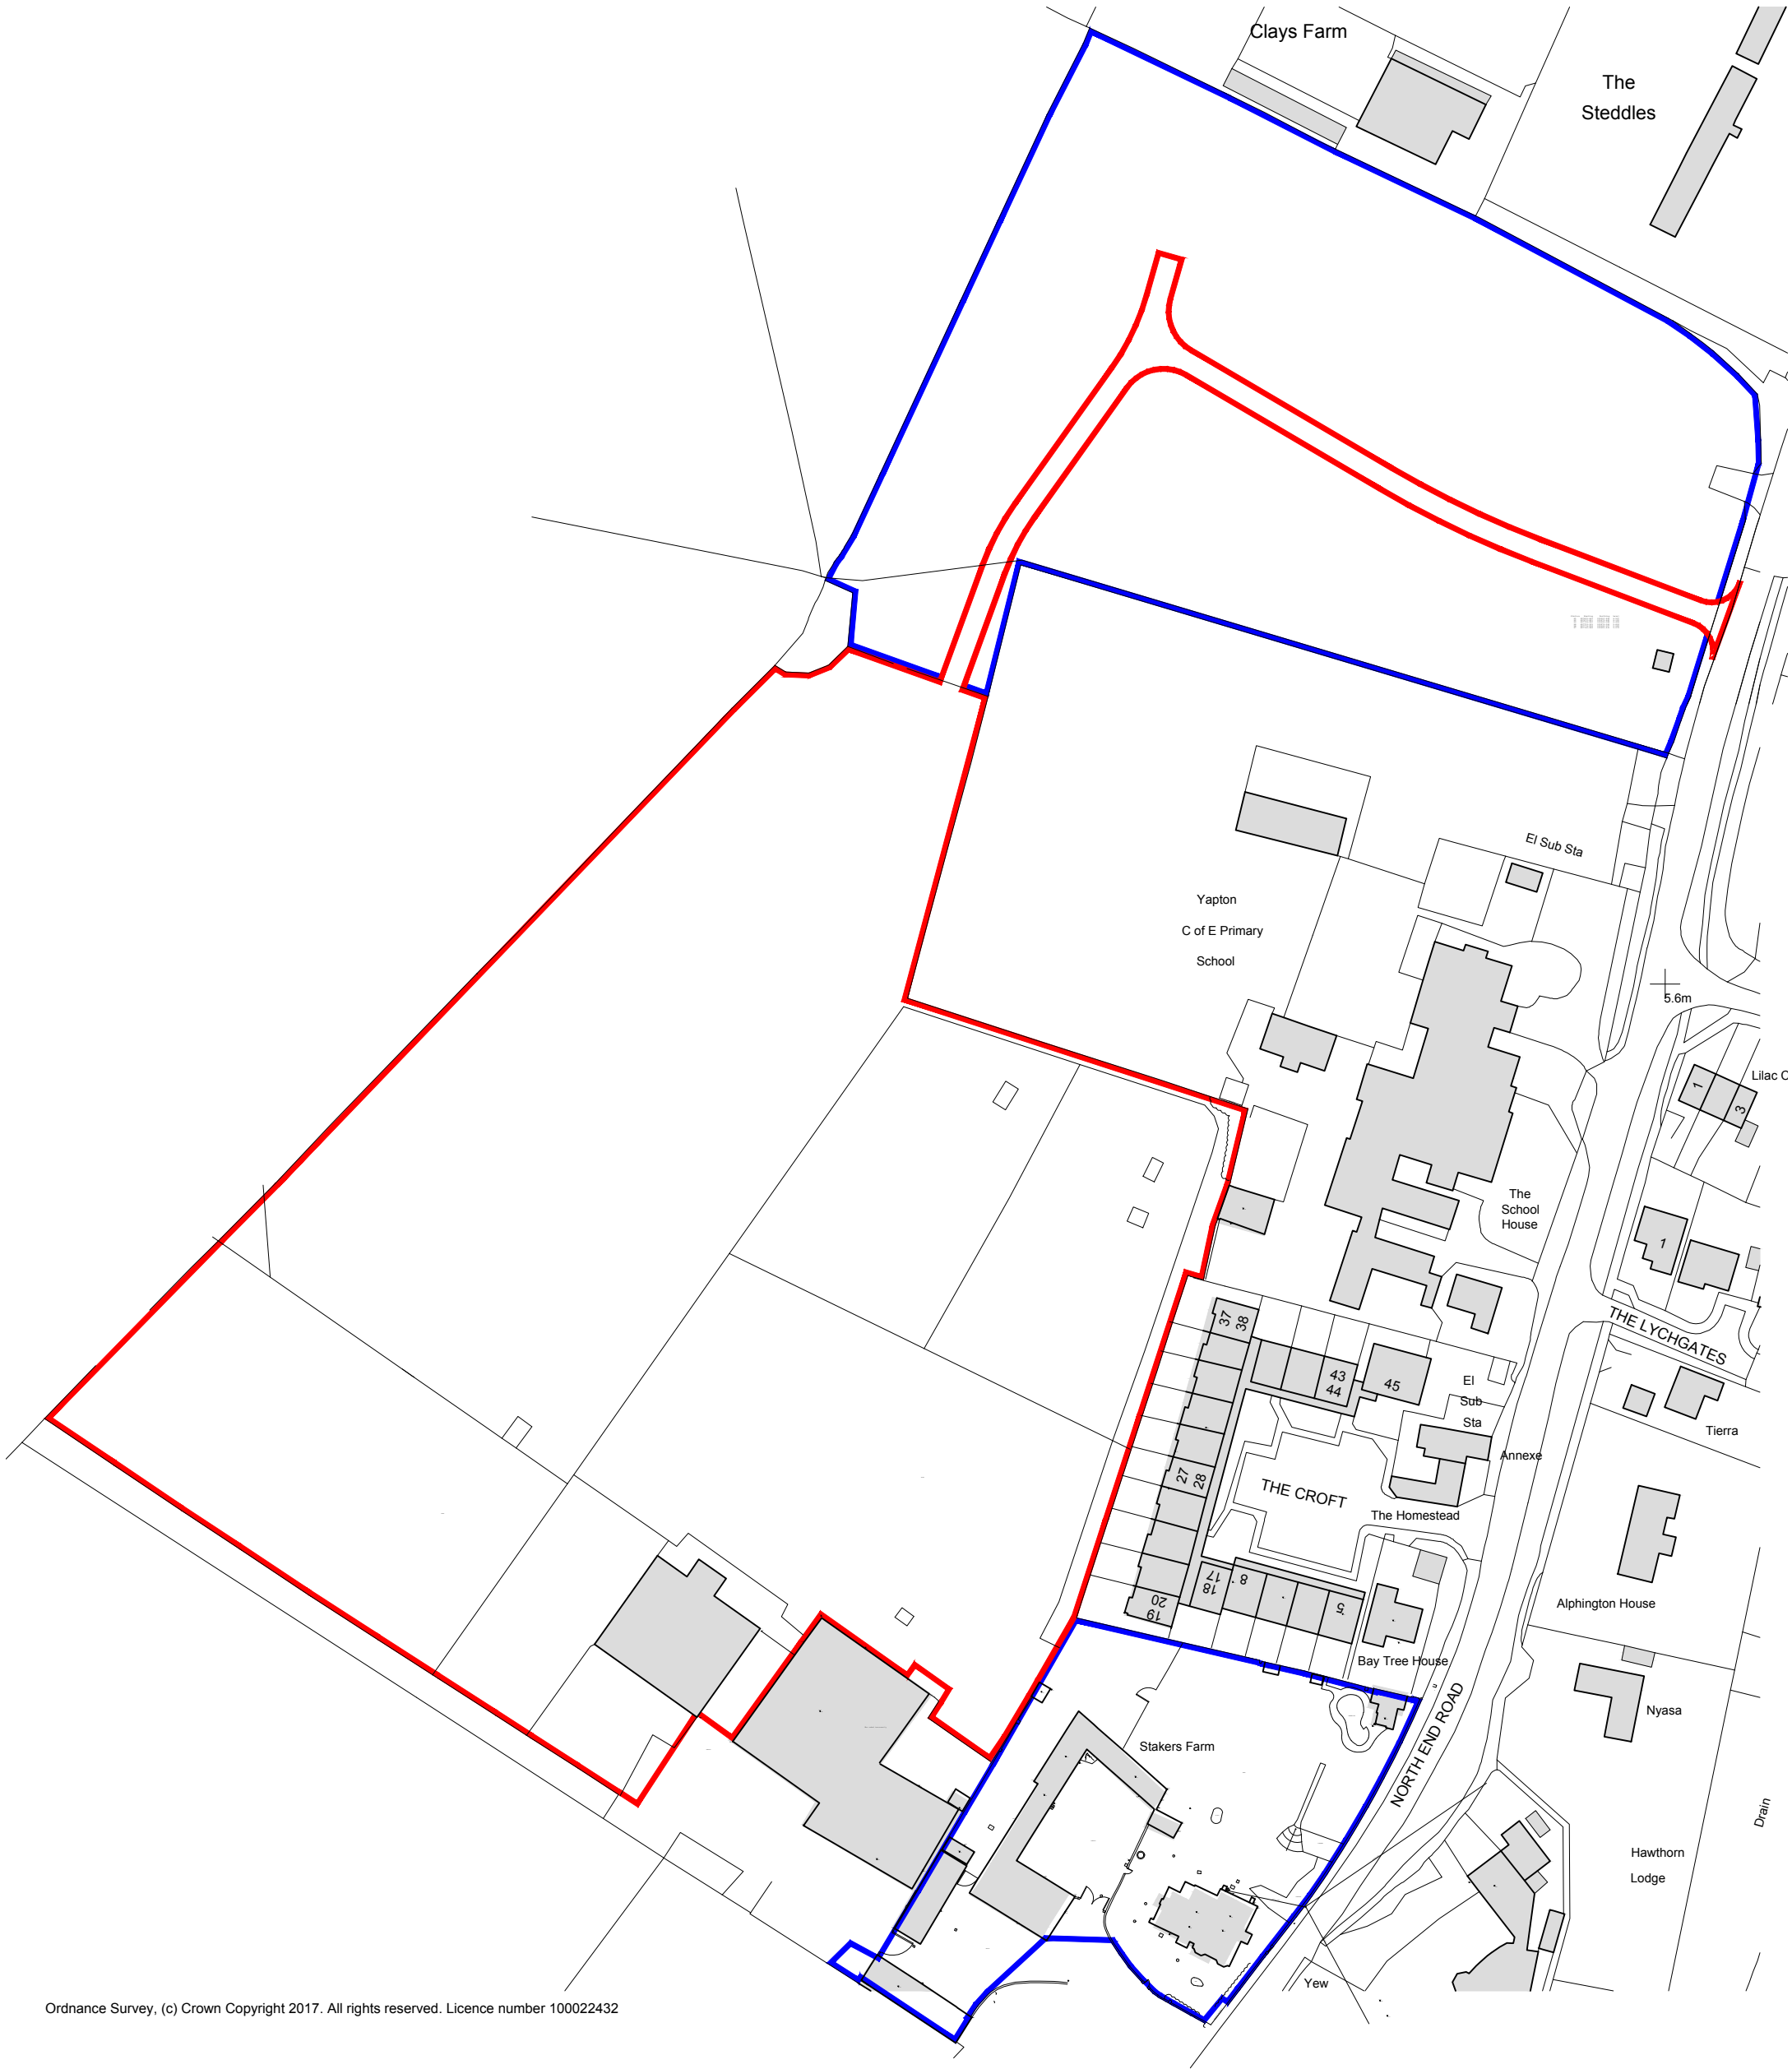

Ordinance Survey, (c) Crown Copyright 2017. All rights reserved. Licence number 100022432

Client's Name
Granite Gate Limited

Job Title
**Land at Stakers Farm,
North End Road, Yapton**

Drawing Title
Location Plan

Scale
1:1250 @ A3

Drawn
PB

Checked
KE

Date
18.05.17

Job No
6468

Drawing No
04

Rev
-

Status
PRELIMINARY

Rev Date Revision Details Dr Ch

London: 76 Great Suffolk Street London, SE1 0BL
T 0207 928 2773 E london@ecearchitecture.com
Sussex: Brooklyn Chambers, 11 Goring Road Worthing, West Sussex, BN12 4AP
T 01903 248777 E sussex@ecearchitecture.com
Bristol: Westworks, St. Nicholas House 31-34 High Street, Bristol, BS1 2AW
T 0117 315 8557 E bristol@ecwestworks.com

ECE Architecture
www.ecearchitecture.com