

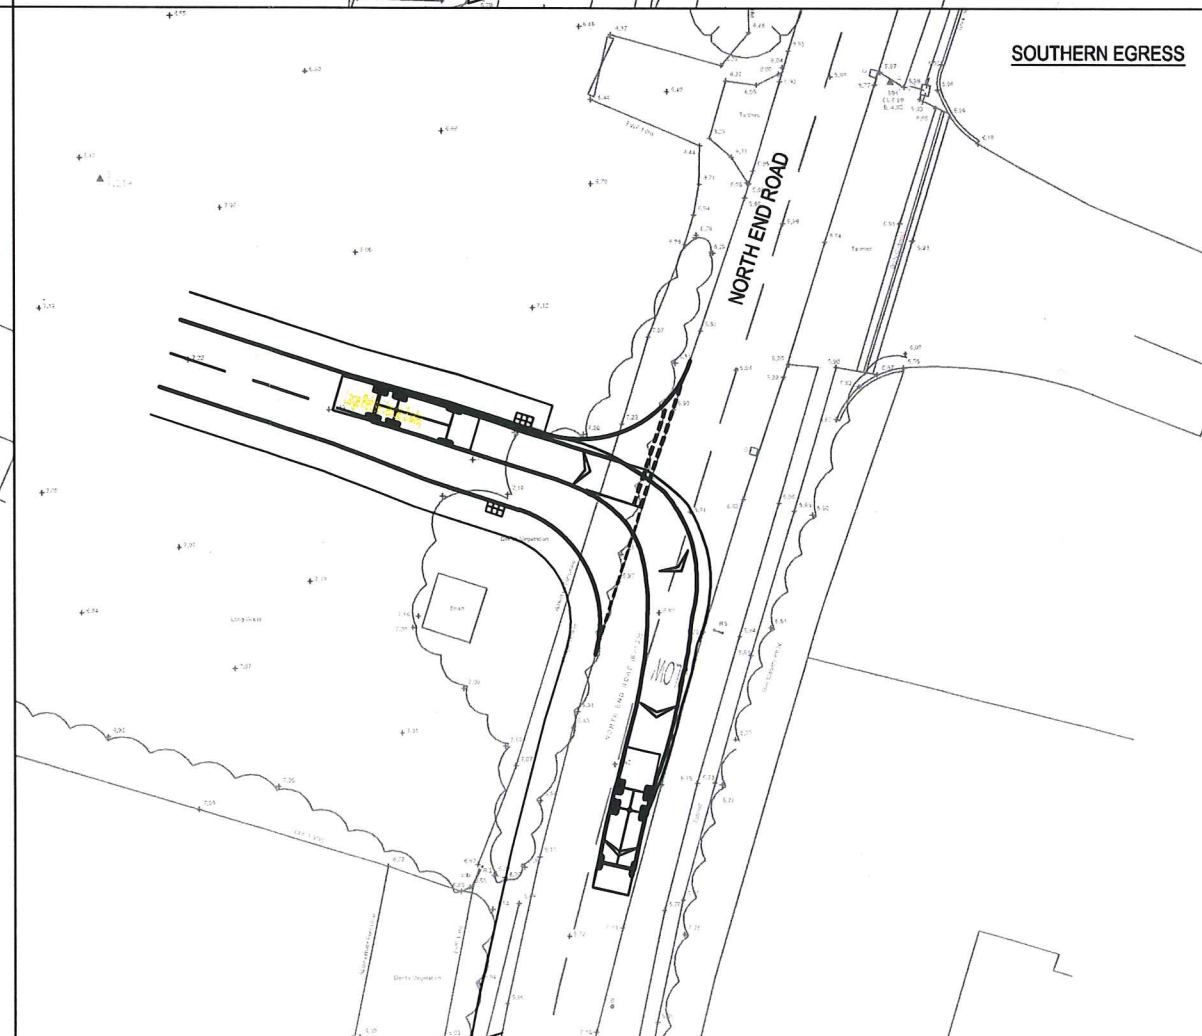
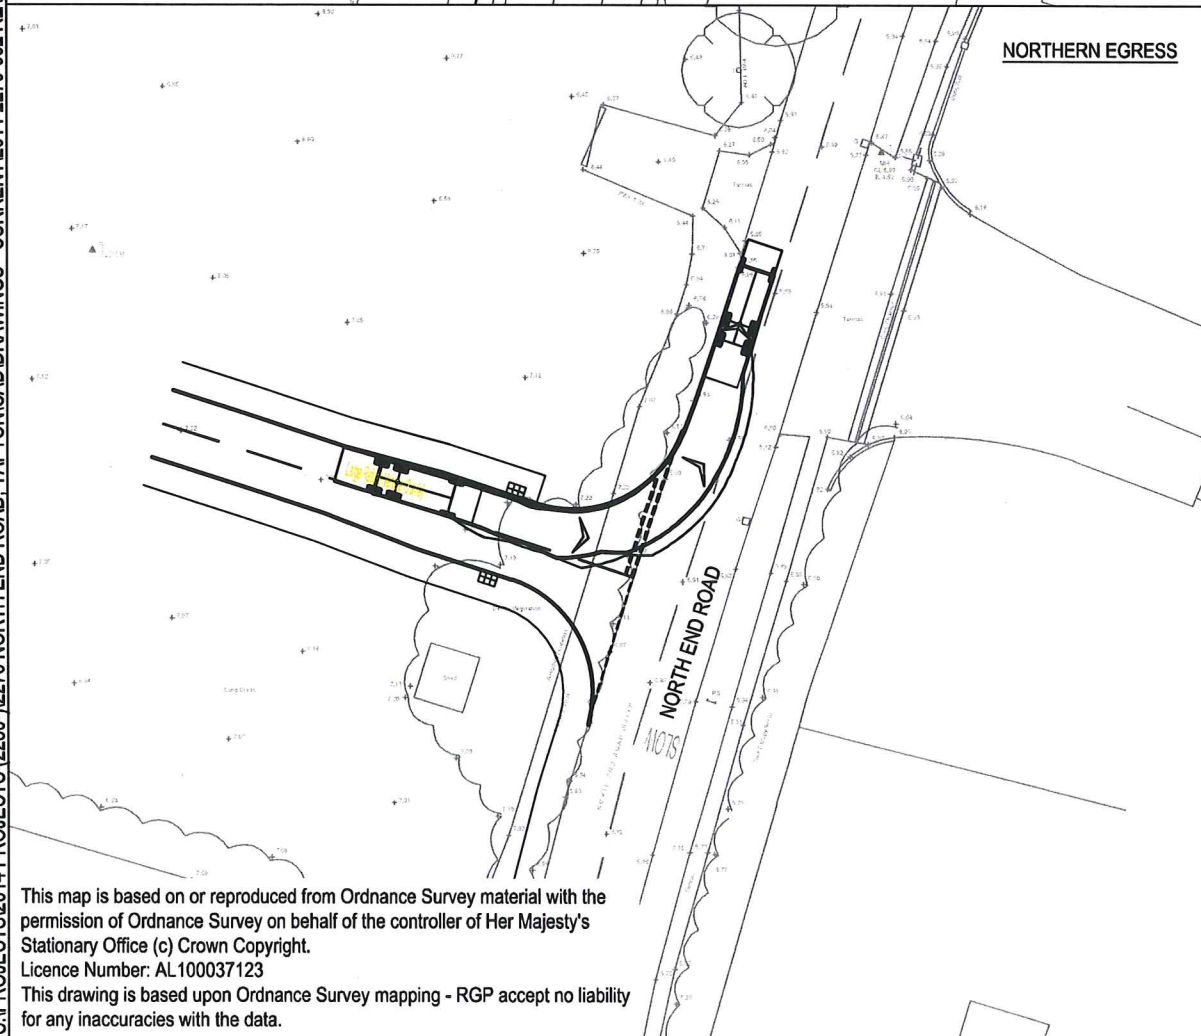
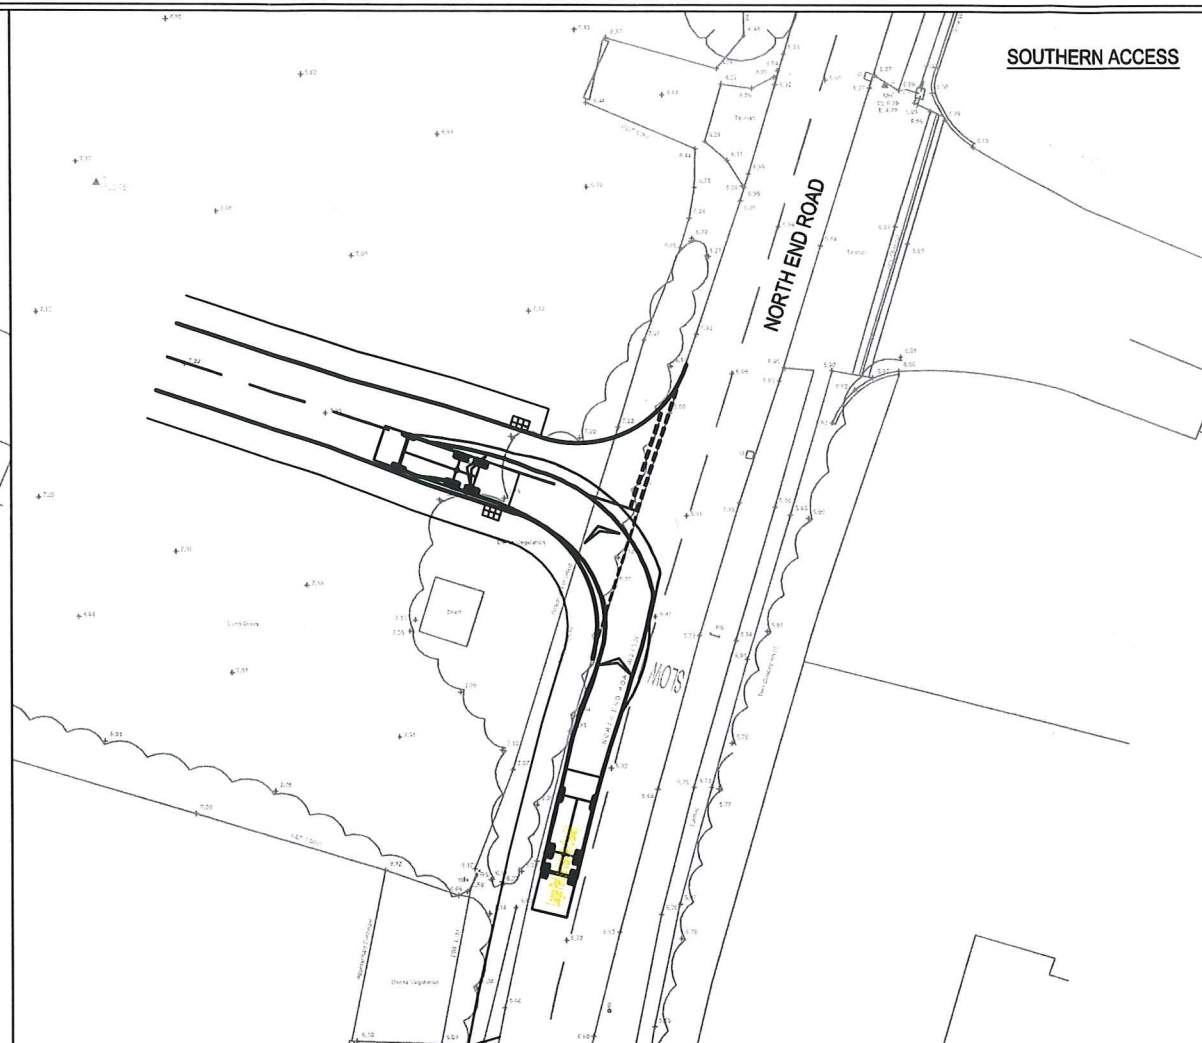


S:\PROJECTS\2014 PROJECTS\2250-1\2270 NORTH END ROAD, YAPTON\CAD\DRAWINGS - CURRENT\2014-2270-002 REV A.DWG (LAYOUT1) (Oct 21, 2014 - 4:47pm) (r.aitwood)

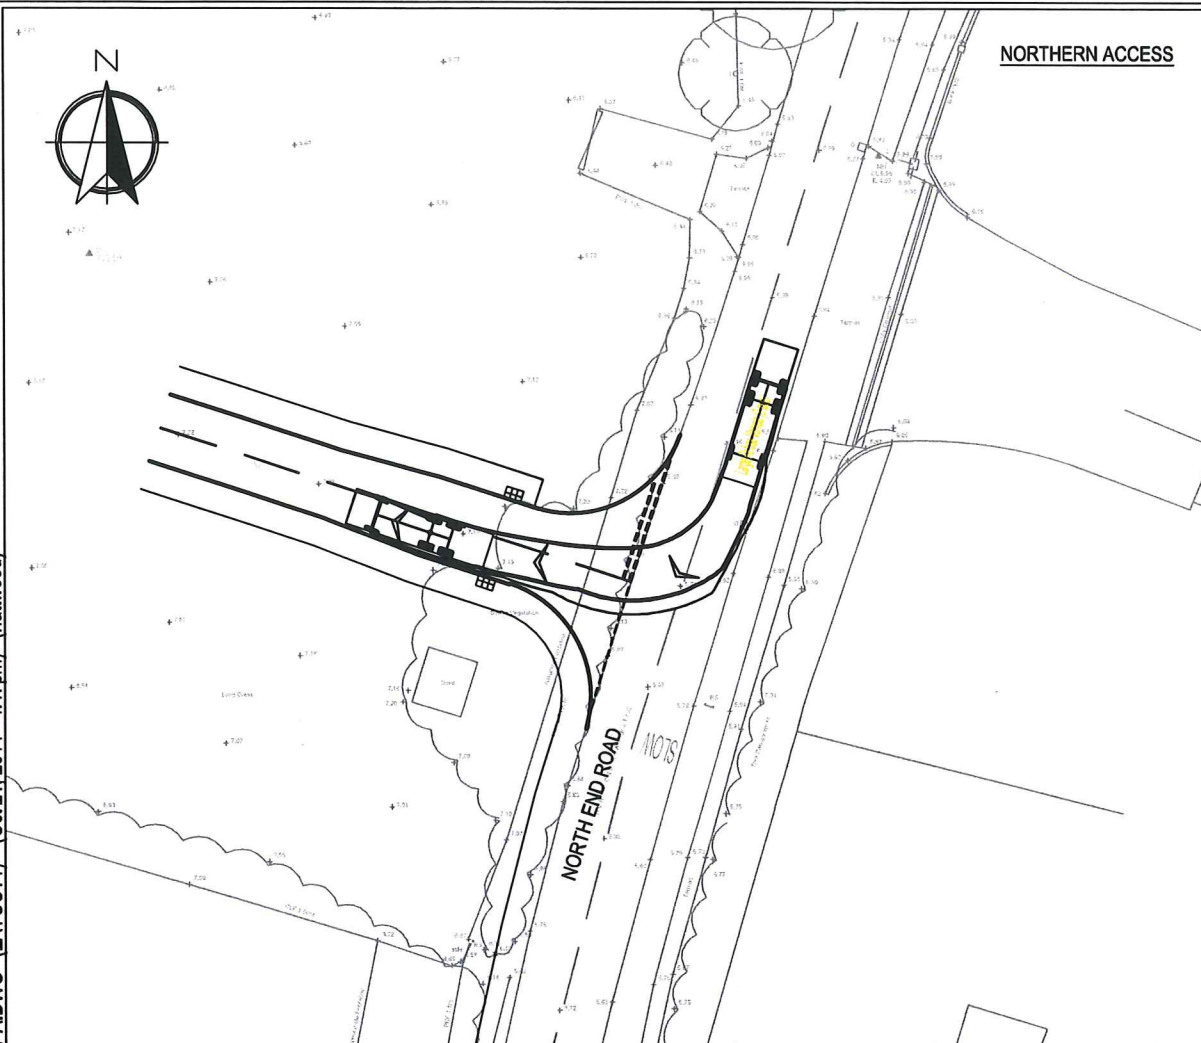

This map is based on or reproduced from Ordnance Survey material with the permission of Ordnance Survey on behalf of the controller of Her Majesty's Stationary Office (c) Crown Copyright.
Licence Number: AL100037123
This drawing is based upon Ordnance Survey mapping - RGP accept no liability for any inaccuracies with the data.

REFUSE VEHICLE SPECIFICATION

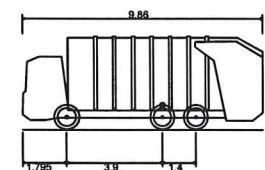

Large Refuse Vehicle (3 axle)
Overall Length 9.860m
Overall Width 3.814m
Overall Body Height 3.814m
Min Body Ground Clearance 0.366m
Track Width 2.450m
Lock-to-lock time 4.00s
Curb to curb Turning Radius 9.500m



Transport Planners and Infrastructure Design Consultants
The Old Stables, Fry's Yard, Bridge Street, Godalming, Surrey, GU7 1HP
Tel: 01483 861681 Fax: 01483 861682 www.russellgiles.com

Client
David Robinson

Project
North End Road, Yapton

Drawing Title
Swept Path Analysis: Refuse Vehicle

Scale 1:500 @ A3	Drawn By RAA	Checked By ALB	Approved By PMR
Drawing No. 2014/2270/002	Date October 2014	Rev. A	