
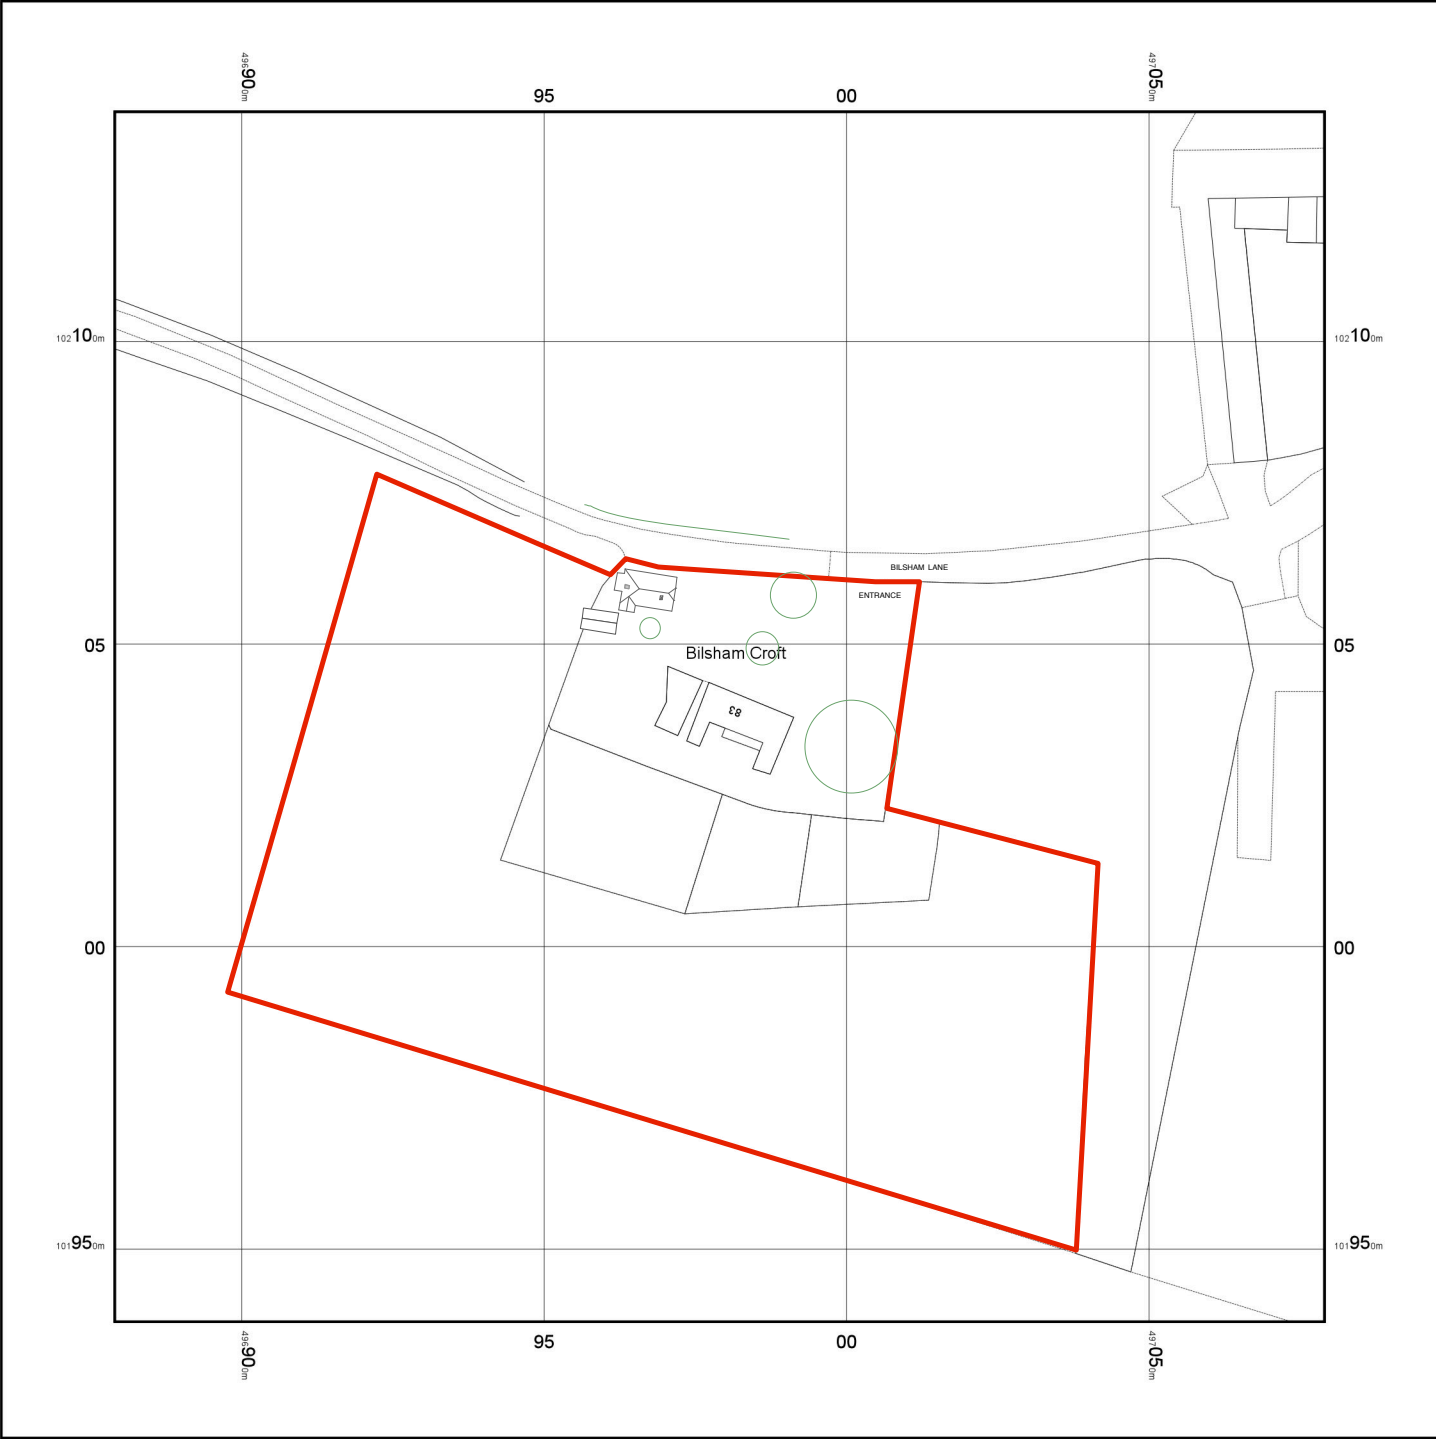


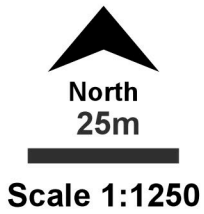


© Crown copyright and database rights 2018 Ordnance Survey 100048957. The representation of road, track or path is no evidence of a boundary or right of way. The representation of features as lines is no evidence of a property boundary.

Supplied by: www.ukmapcentre.com
Serial No: 139589
Centre Coordinates: 496979, 102038
Production Date: 24/05/2018 16:16:29

Bilsham Croft Bilsham Lane Yapton Arundel BN18 0JX

Location Plan at 1:1250 scale

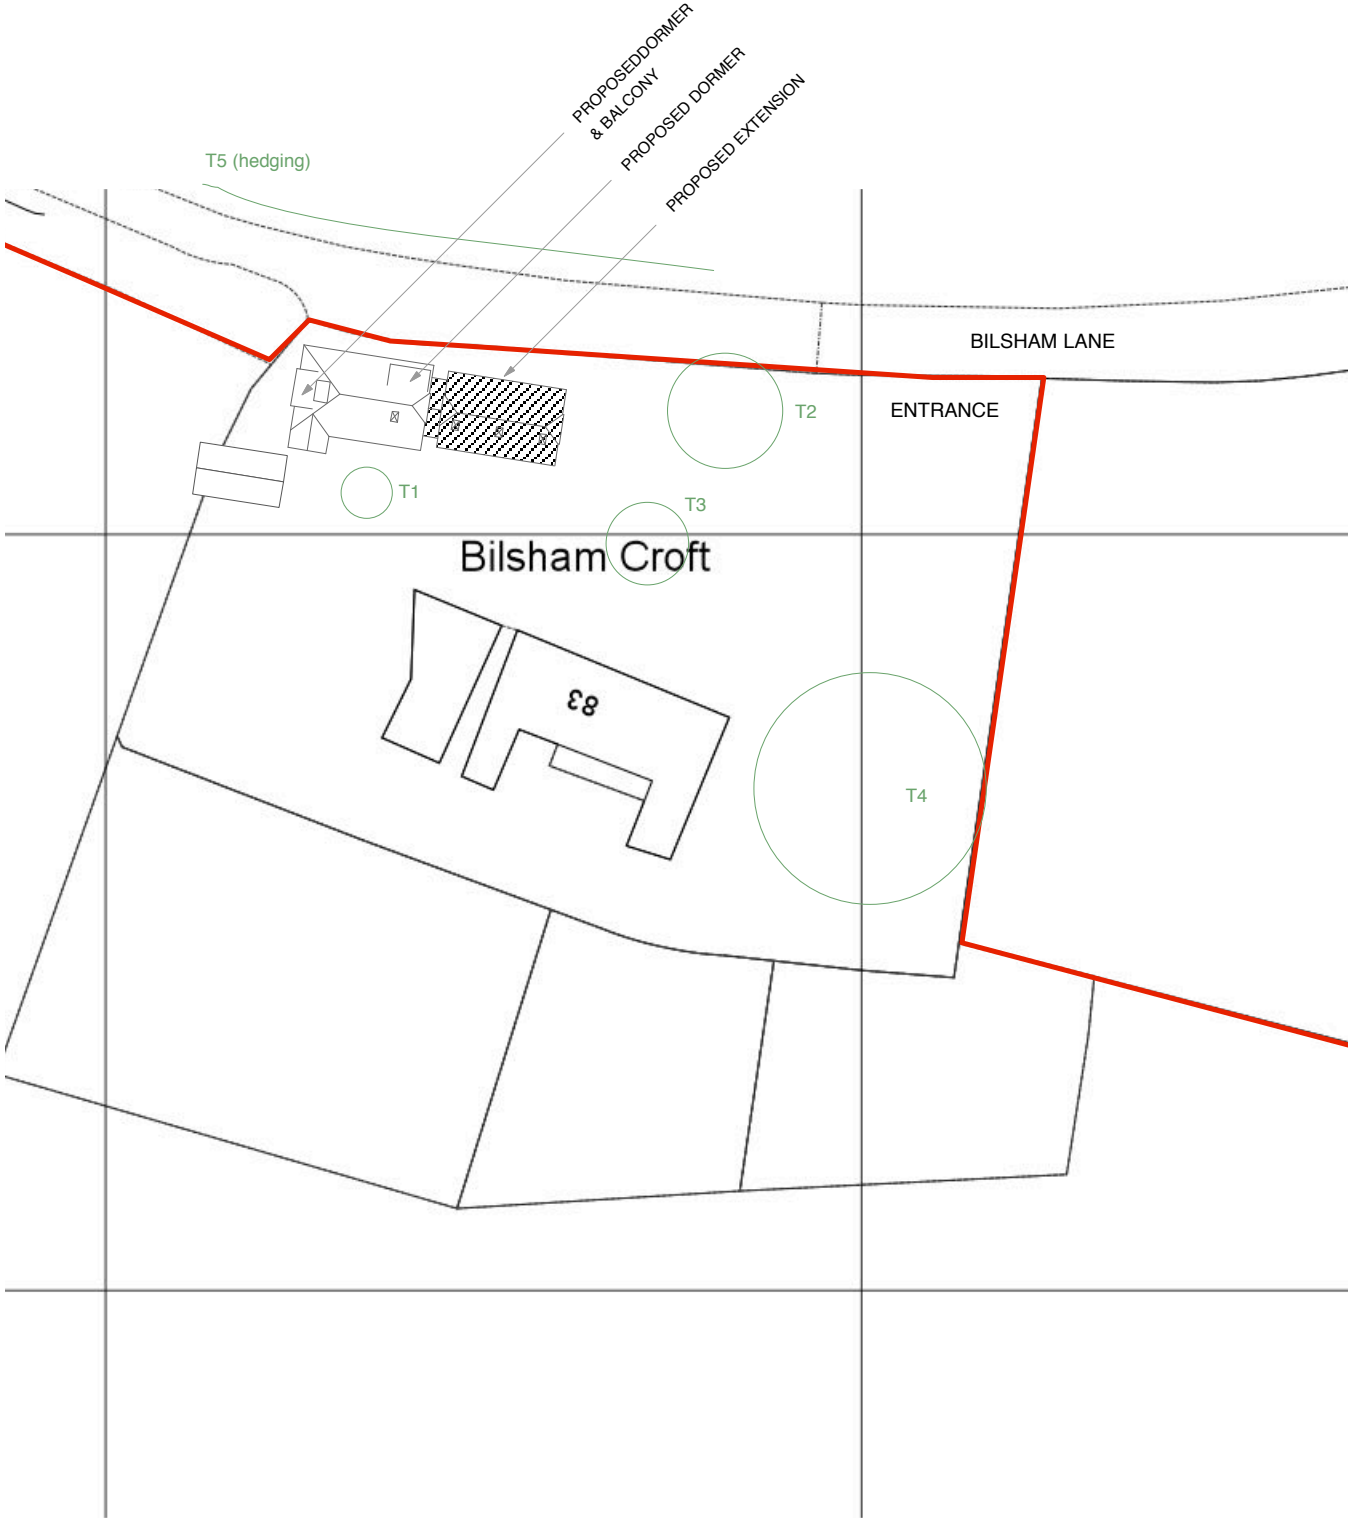

Site Plan at 1:500 scale