




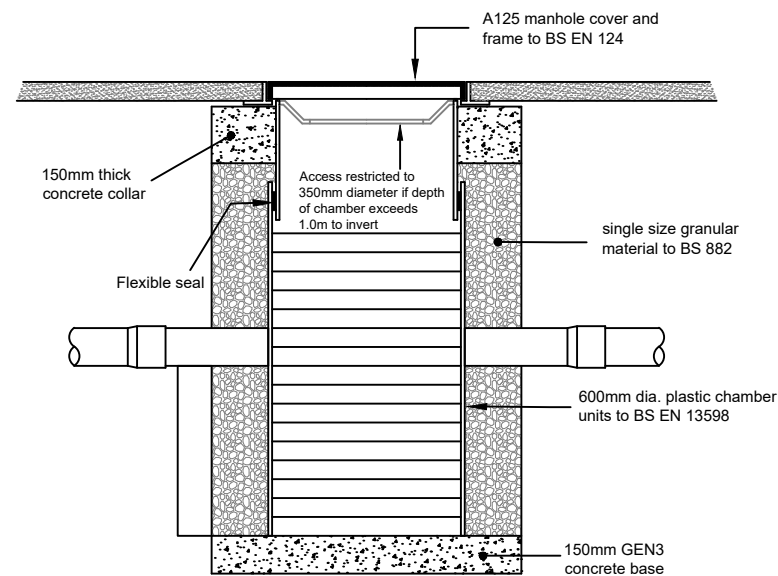


Typical Silt Trap Inspection Chamber Detail
(for use in areas not subject to vehicle loading)

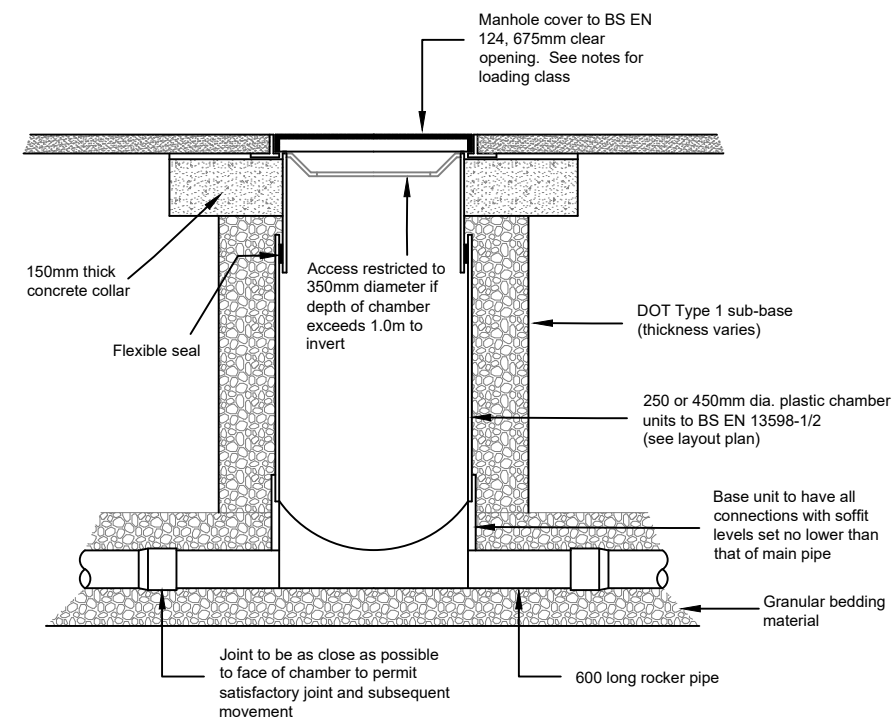

Typical Access Chamber Detail - Type 4
(for use in landscaped areas and footways)
Scale 1:20

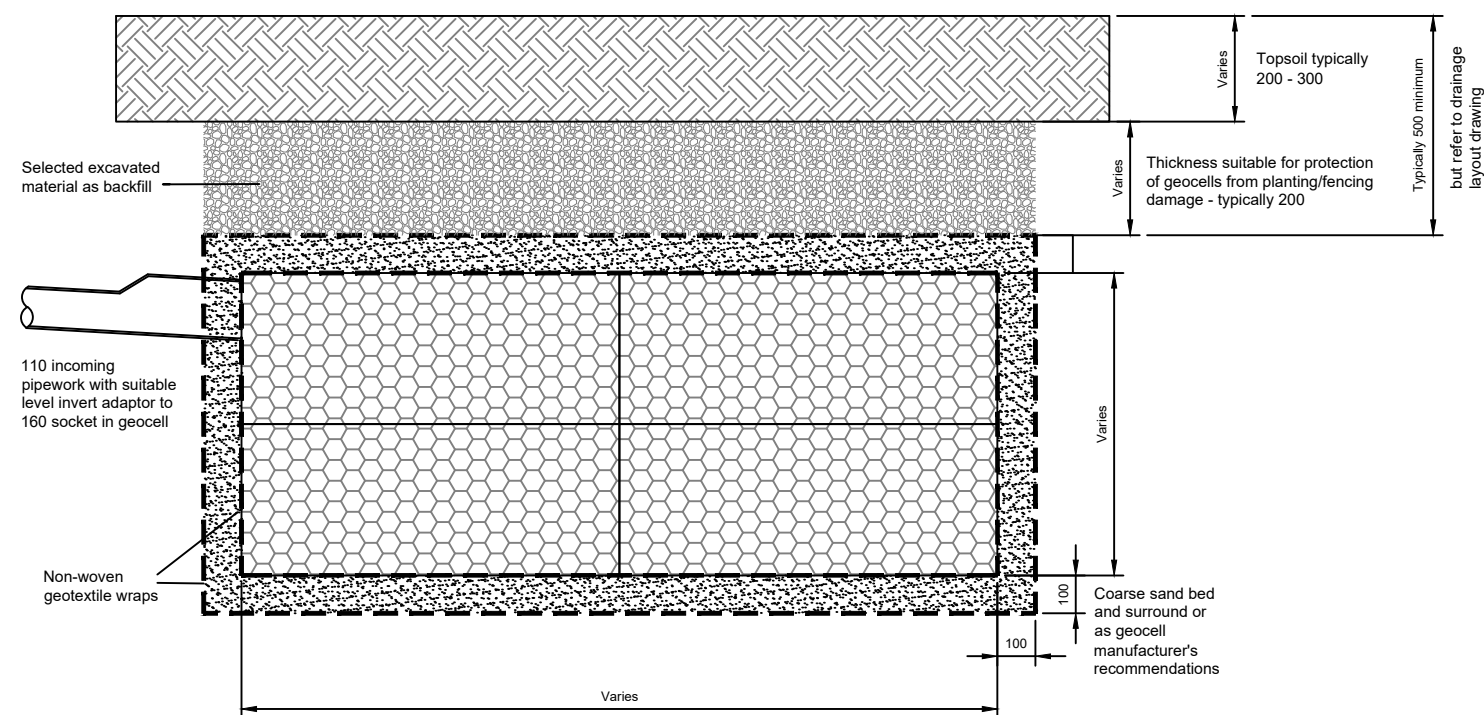

Typical Geocellular soakaway Unit
(for use in soft landscaped areas)

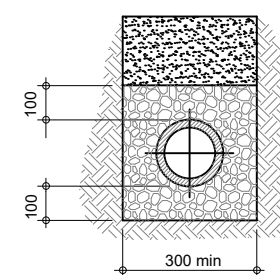

GRANULAR SURROUND (CLASS S)

To be used where cover to crown of pipe is greater than 350mm under private soft landscaped areas and greater than 600mm under drives. Concrete bed and surround to be used elsewhere

-	Original	RC	23.4.20
Rev.	Description	Drn.	Date

Project
The Maypole Inn Maypole Lane Yapton

Client
Mrs S. Smith
Drawing Title
SW Construction Details

© This drawing is copyright It may not be copied or reproduced without written authority

Scale	As shown	At original	A3
-------	----------	-------------	----

Drawing Number	2027/C1	Revision	-
----------------	---------	----------	---