


New garden room location overlaid on existing shed

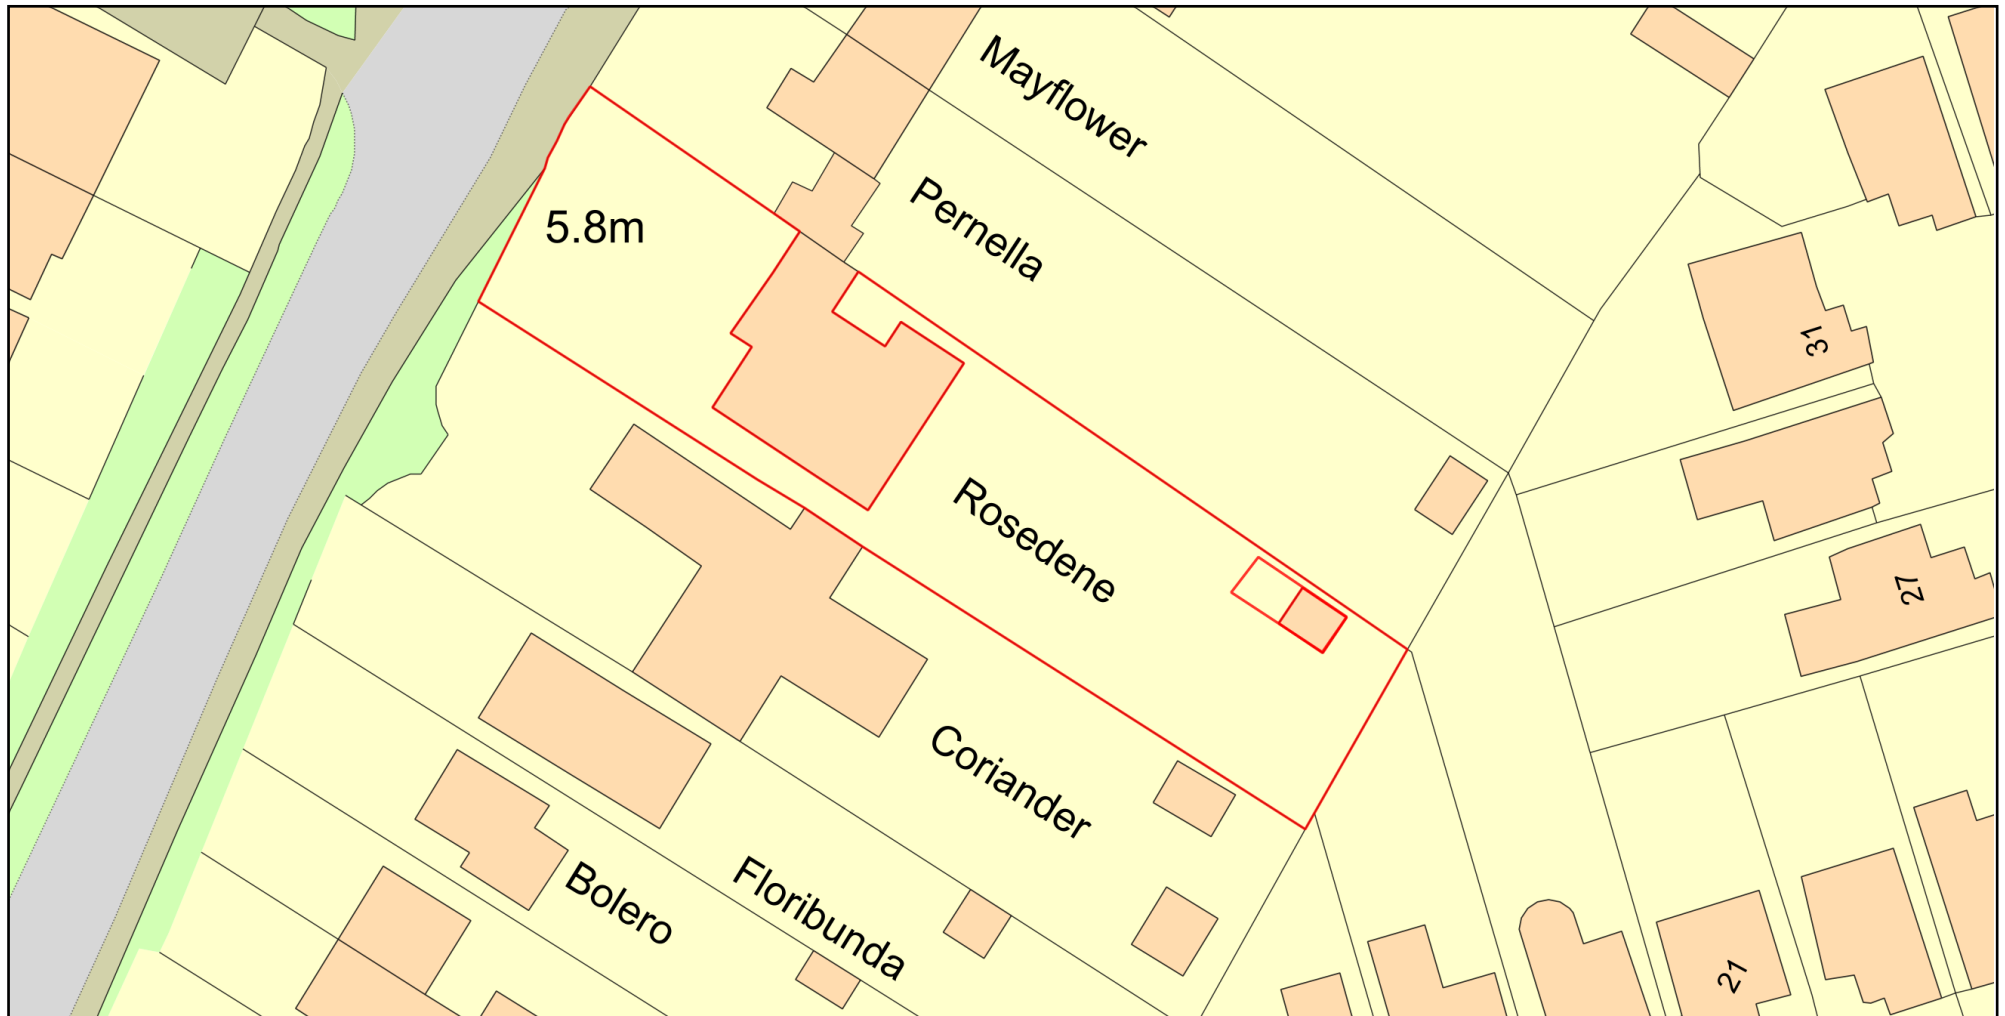

0 20
Metres



Plan Produced for: Tony Mills

Date Produced: 09 Jul 2026

Plan Reference Number: TQRQM26190223510563

Scale: 1:500 @ A4

© Crown copyright and database rights 2025 OS 100042766

