



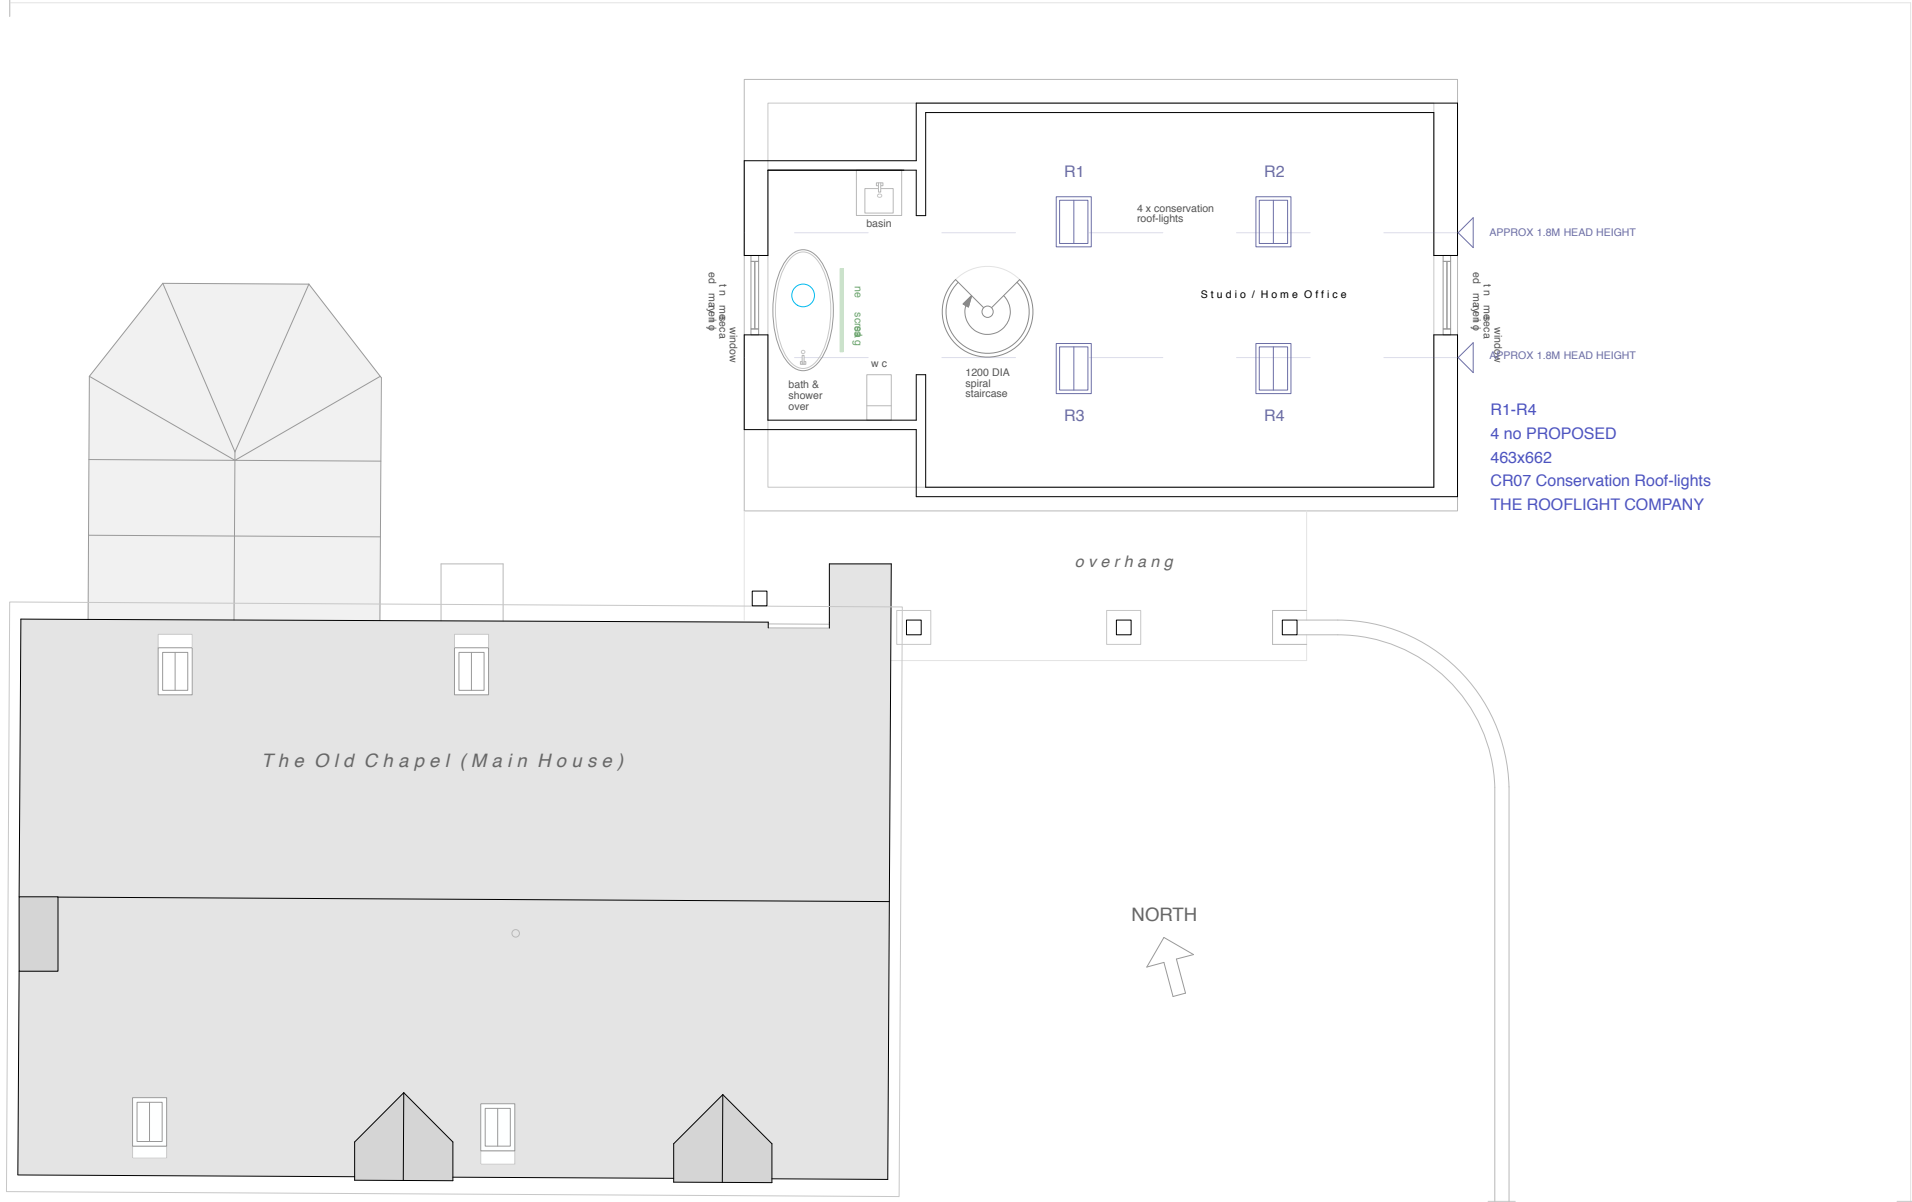

Proposed First Floor Plan at 1:100 scale

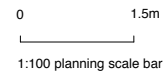

DRAWINGS & SCALE BAR ARE FOR
PRE-APP PLANNING PURPOSES ONLY.
THESE ARE NOT SURVEY DRAWINGS

DESIGN INTENT

1. PROPOSED DRAWINGS ARE SUBJECT TO LOCAL AUTHORITY PLANNING / LBC & BUILDING REGULATIONS APPROVAL.
2. DRAWINGS REMAIN COPYRIGHT OF CORINTHIAN ARCHITECTURAL DESIGN AND CANNOT BE REPRODUCED
OR USED BY ANOTHER PARTY WITHOUT PRIOR WRITTEN CONSENT.

CLIENT	Ms C Whitby	DRAWING	004 Proposed First Floor Plan		
SITE	The Chapel, Bilsham Lane, Bilsham	DATE	29 03 21	AUTHOR	AH
PROJECT	Proposed Outbuilding Conversion	SCALE	1: 100 @ A3	STATUS	PL & LBC

CORINTHIAN ARCHITECTURAL DESIGN
Main Road, Fishbourne, West Sussex. PO18 8BD
01243 576 078 > contact@corinthianan.co.uk > www.corinthianad.co.uk