
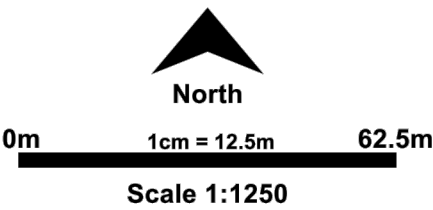


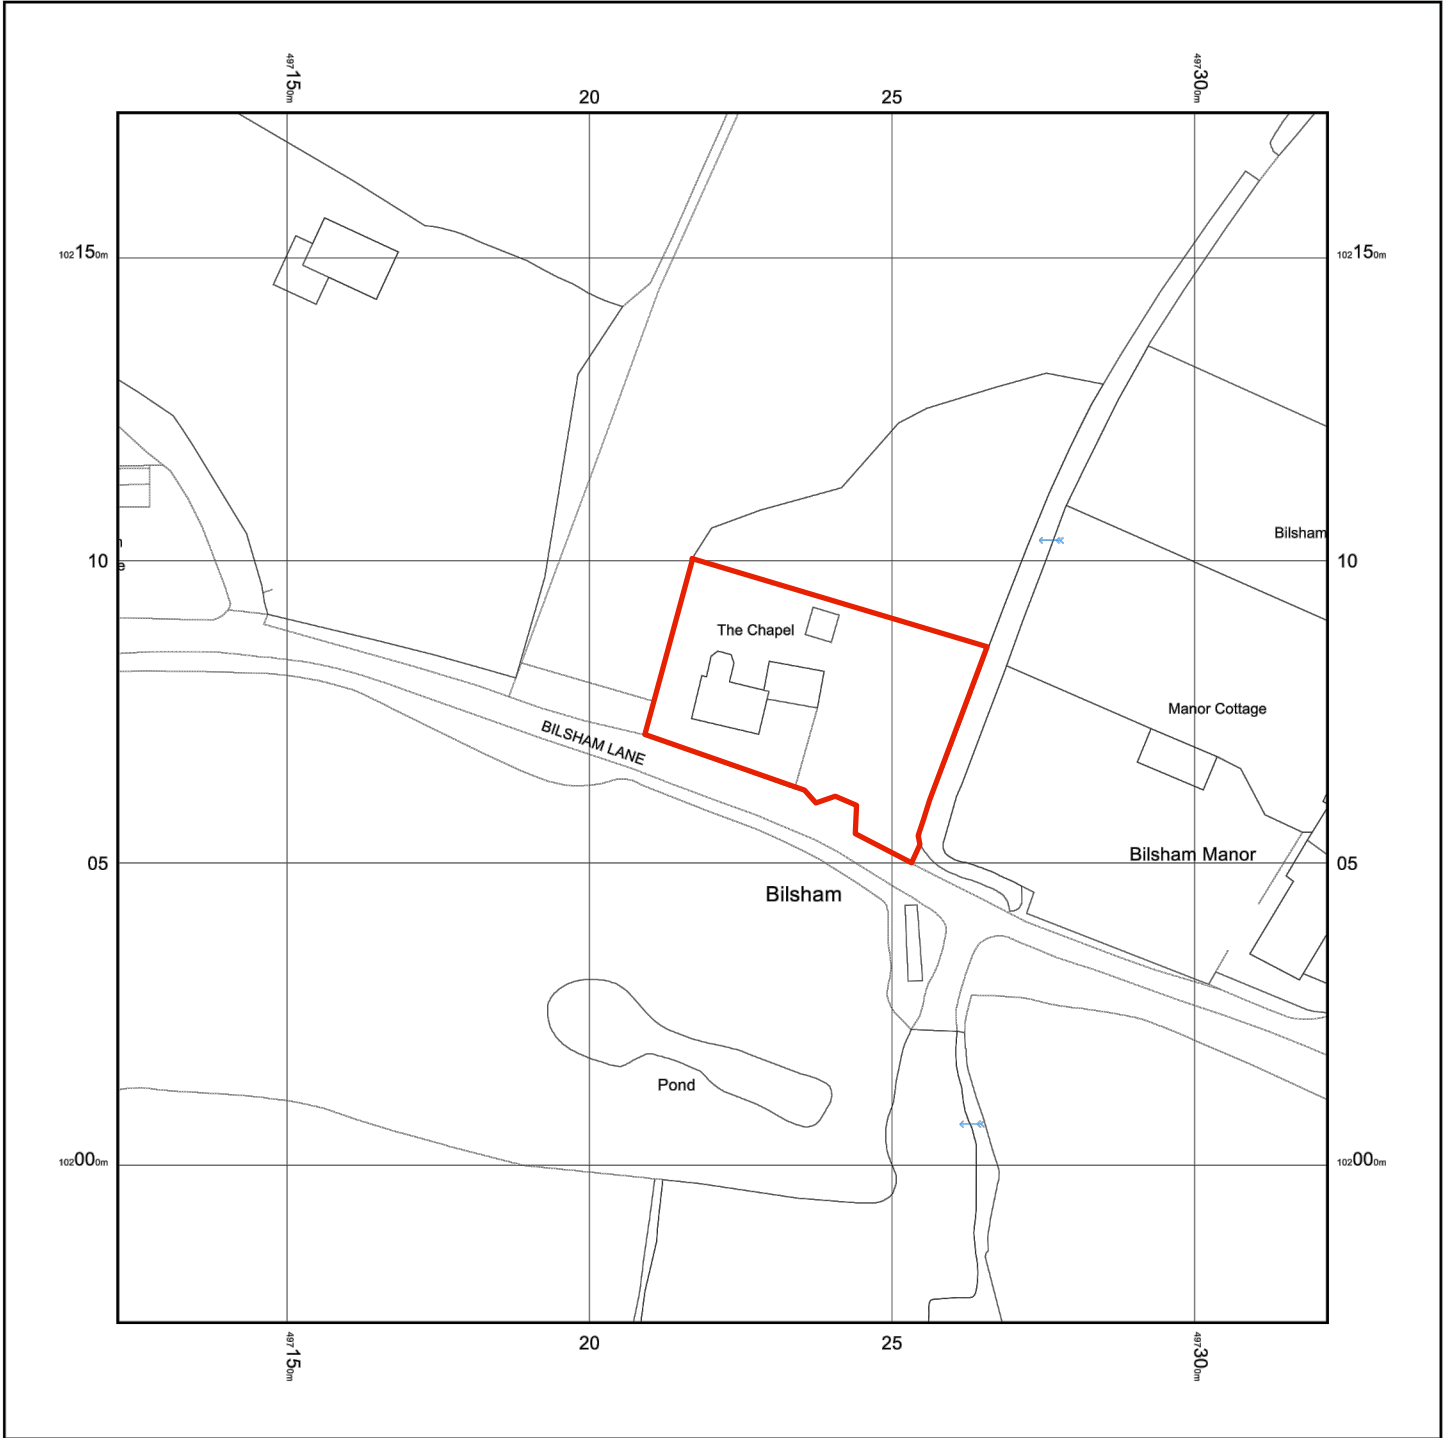


© Crown copyright and database rights 2021 Ordnance Survey 100048957. The representation of road, track or path is no evidence of a boundary or right of way. The representation of features as lines is no evidence of a property boundary.

Supplied by: www.ukmapcentre.com
Serial No: 204223
Centre Coordinates: 497222, 102074
Production Date: 02/02/2021 15:07:08

The Chapel, Bilsham Lane, Yapton, Arundel, West Sussex. BN18 0JX

010 Location Plan at 1:1250 scale

29 03 21
ARUN DISTRICT COUNCIL Y/45/21/HH

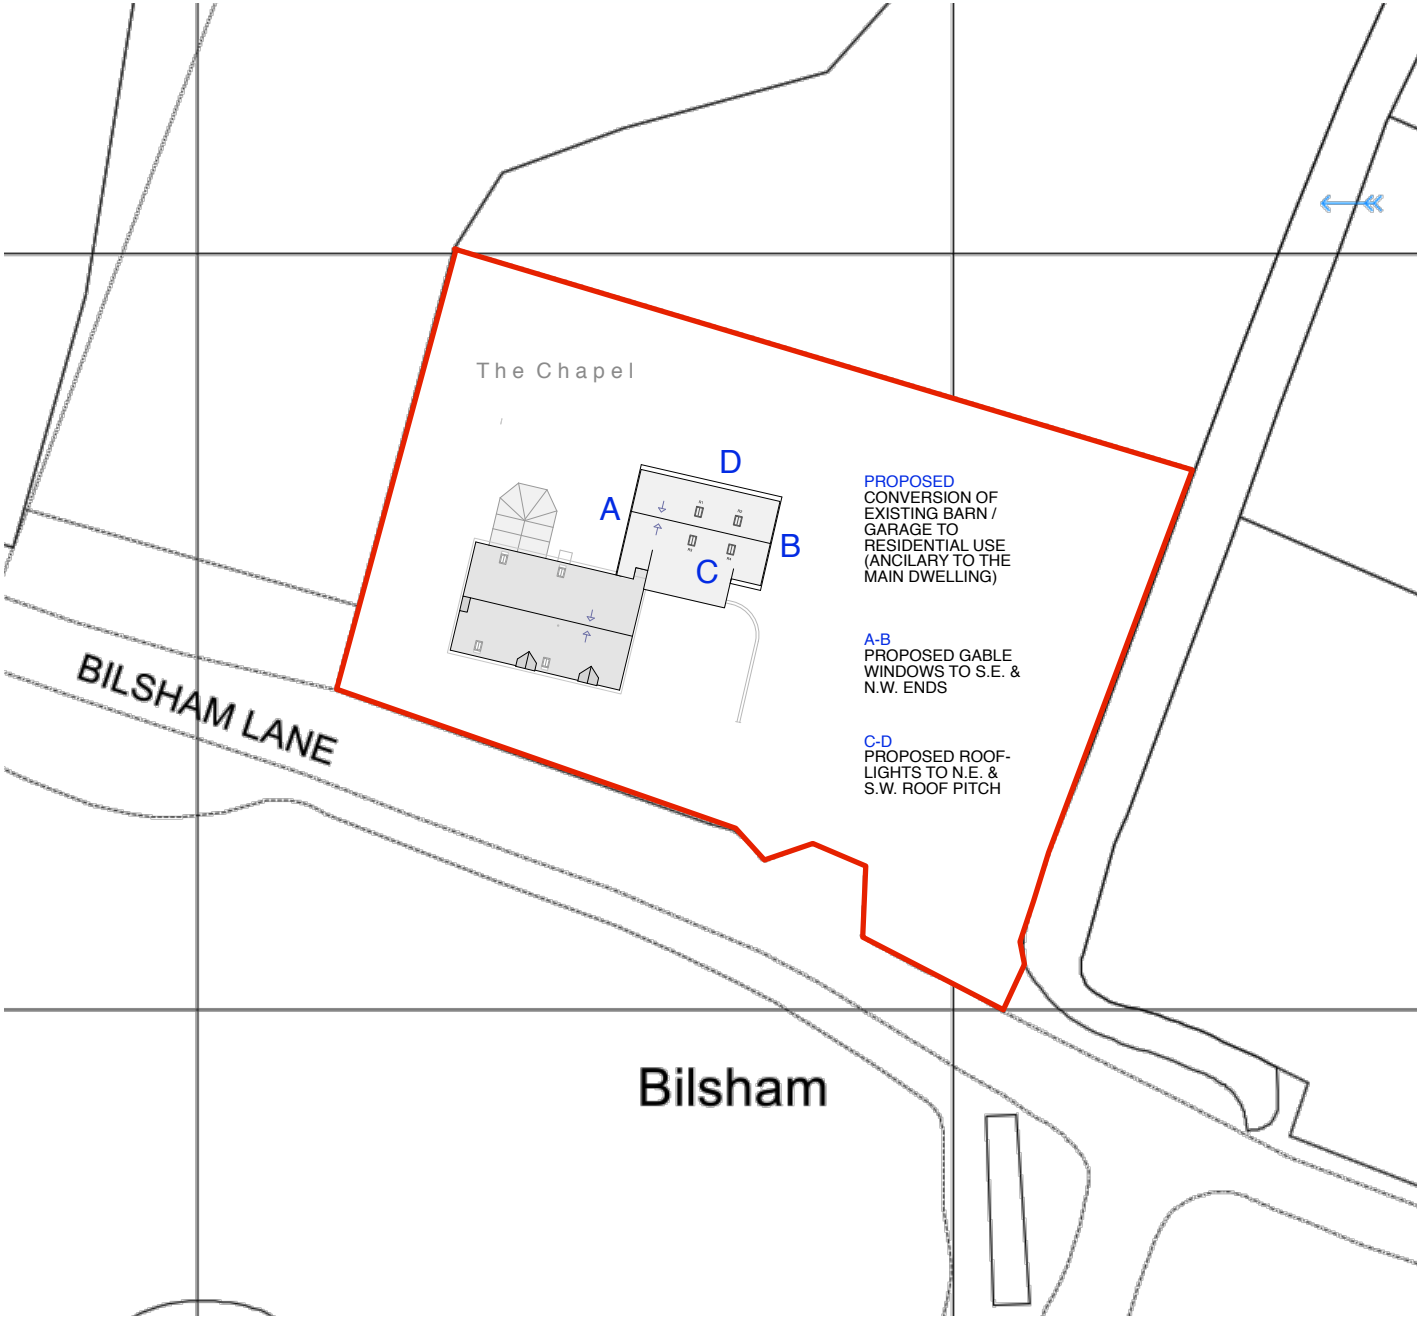

Proposed Site Plan at 1:500 scale

