



Croft cottage block plan

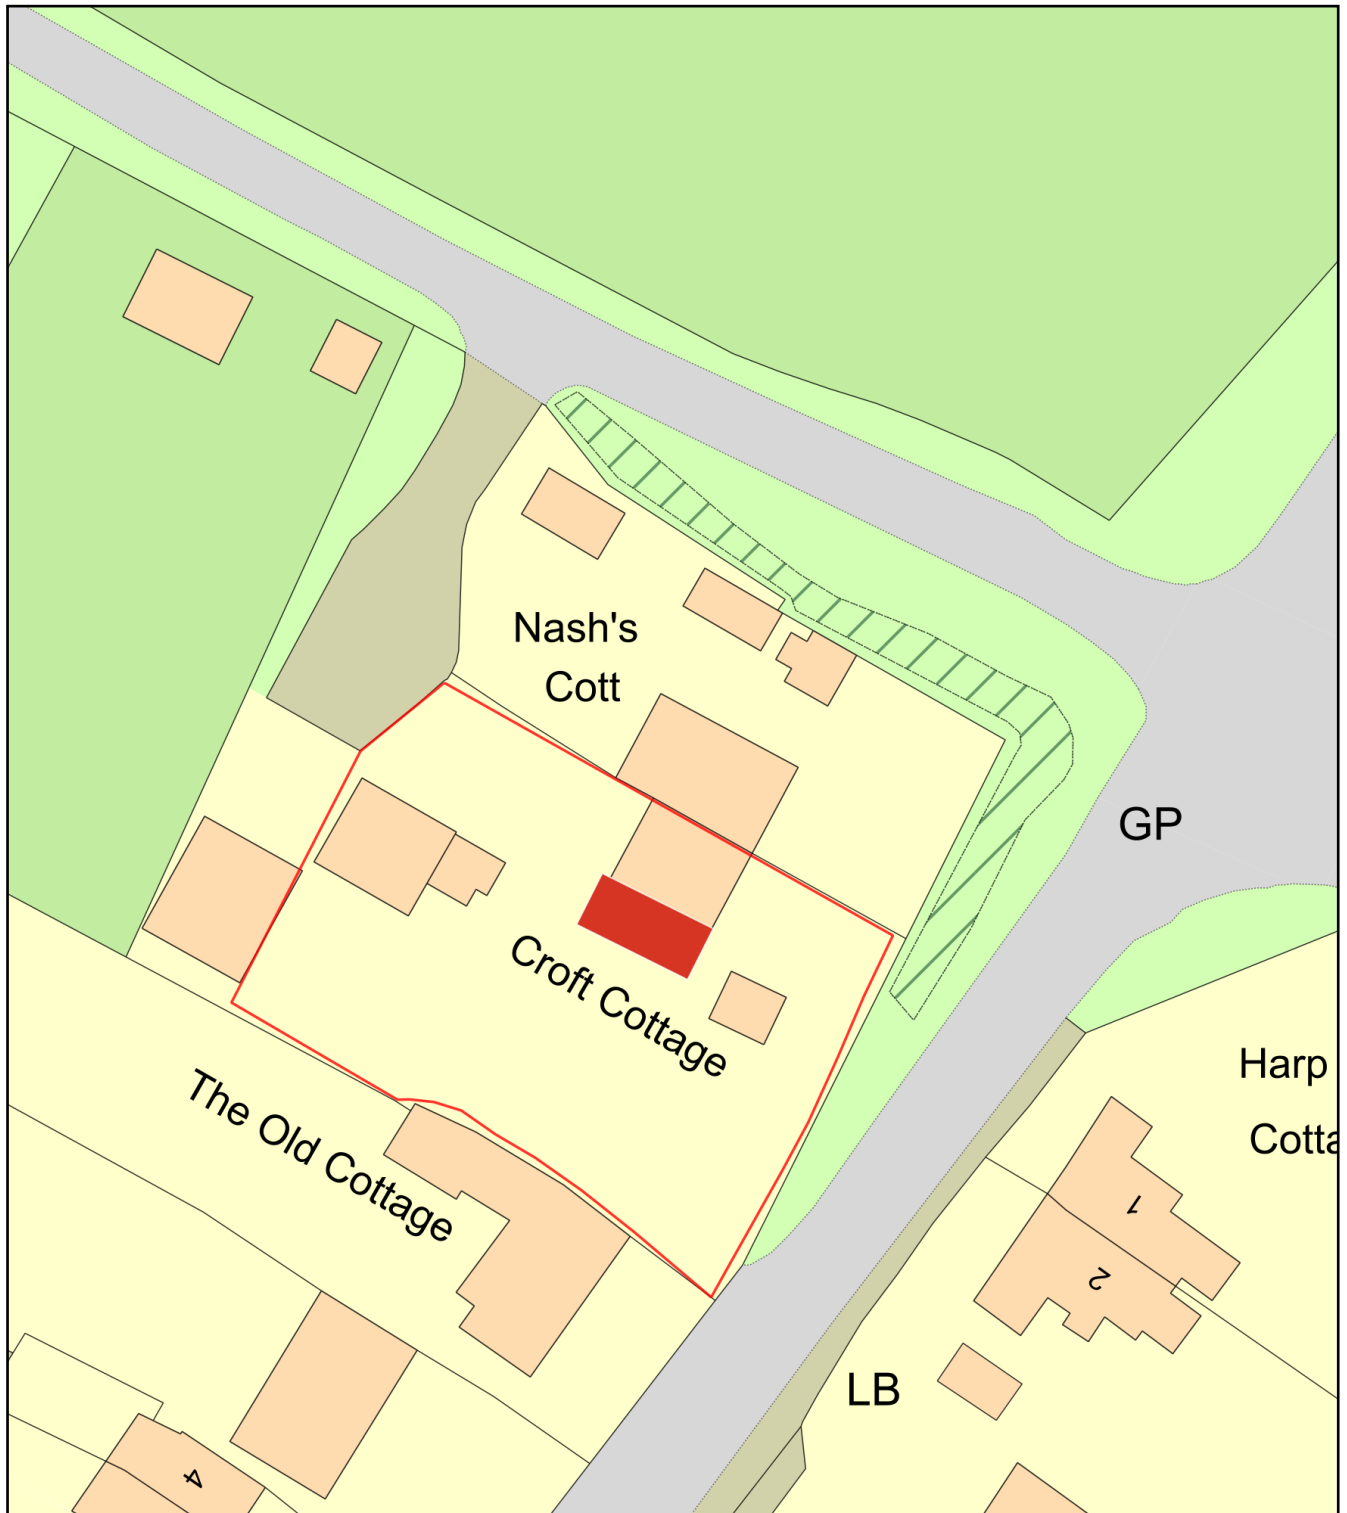

0 20
Metres

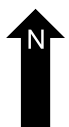

Plan Produced for: Anthony Glasspool

Date Produced: 18 May 2020

Plan Reference Number: TQRQM20139175946506

Scale: 1:500 @ A4