


Existing elevation (Front)

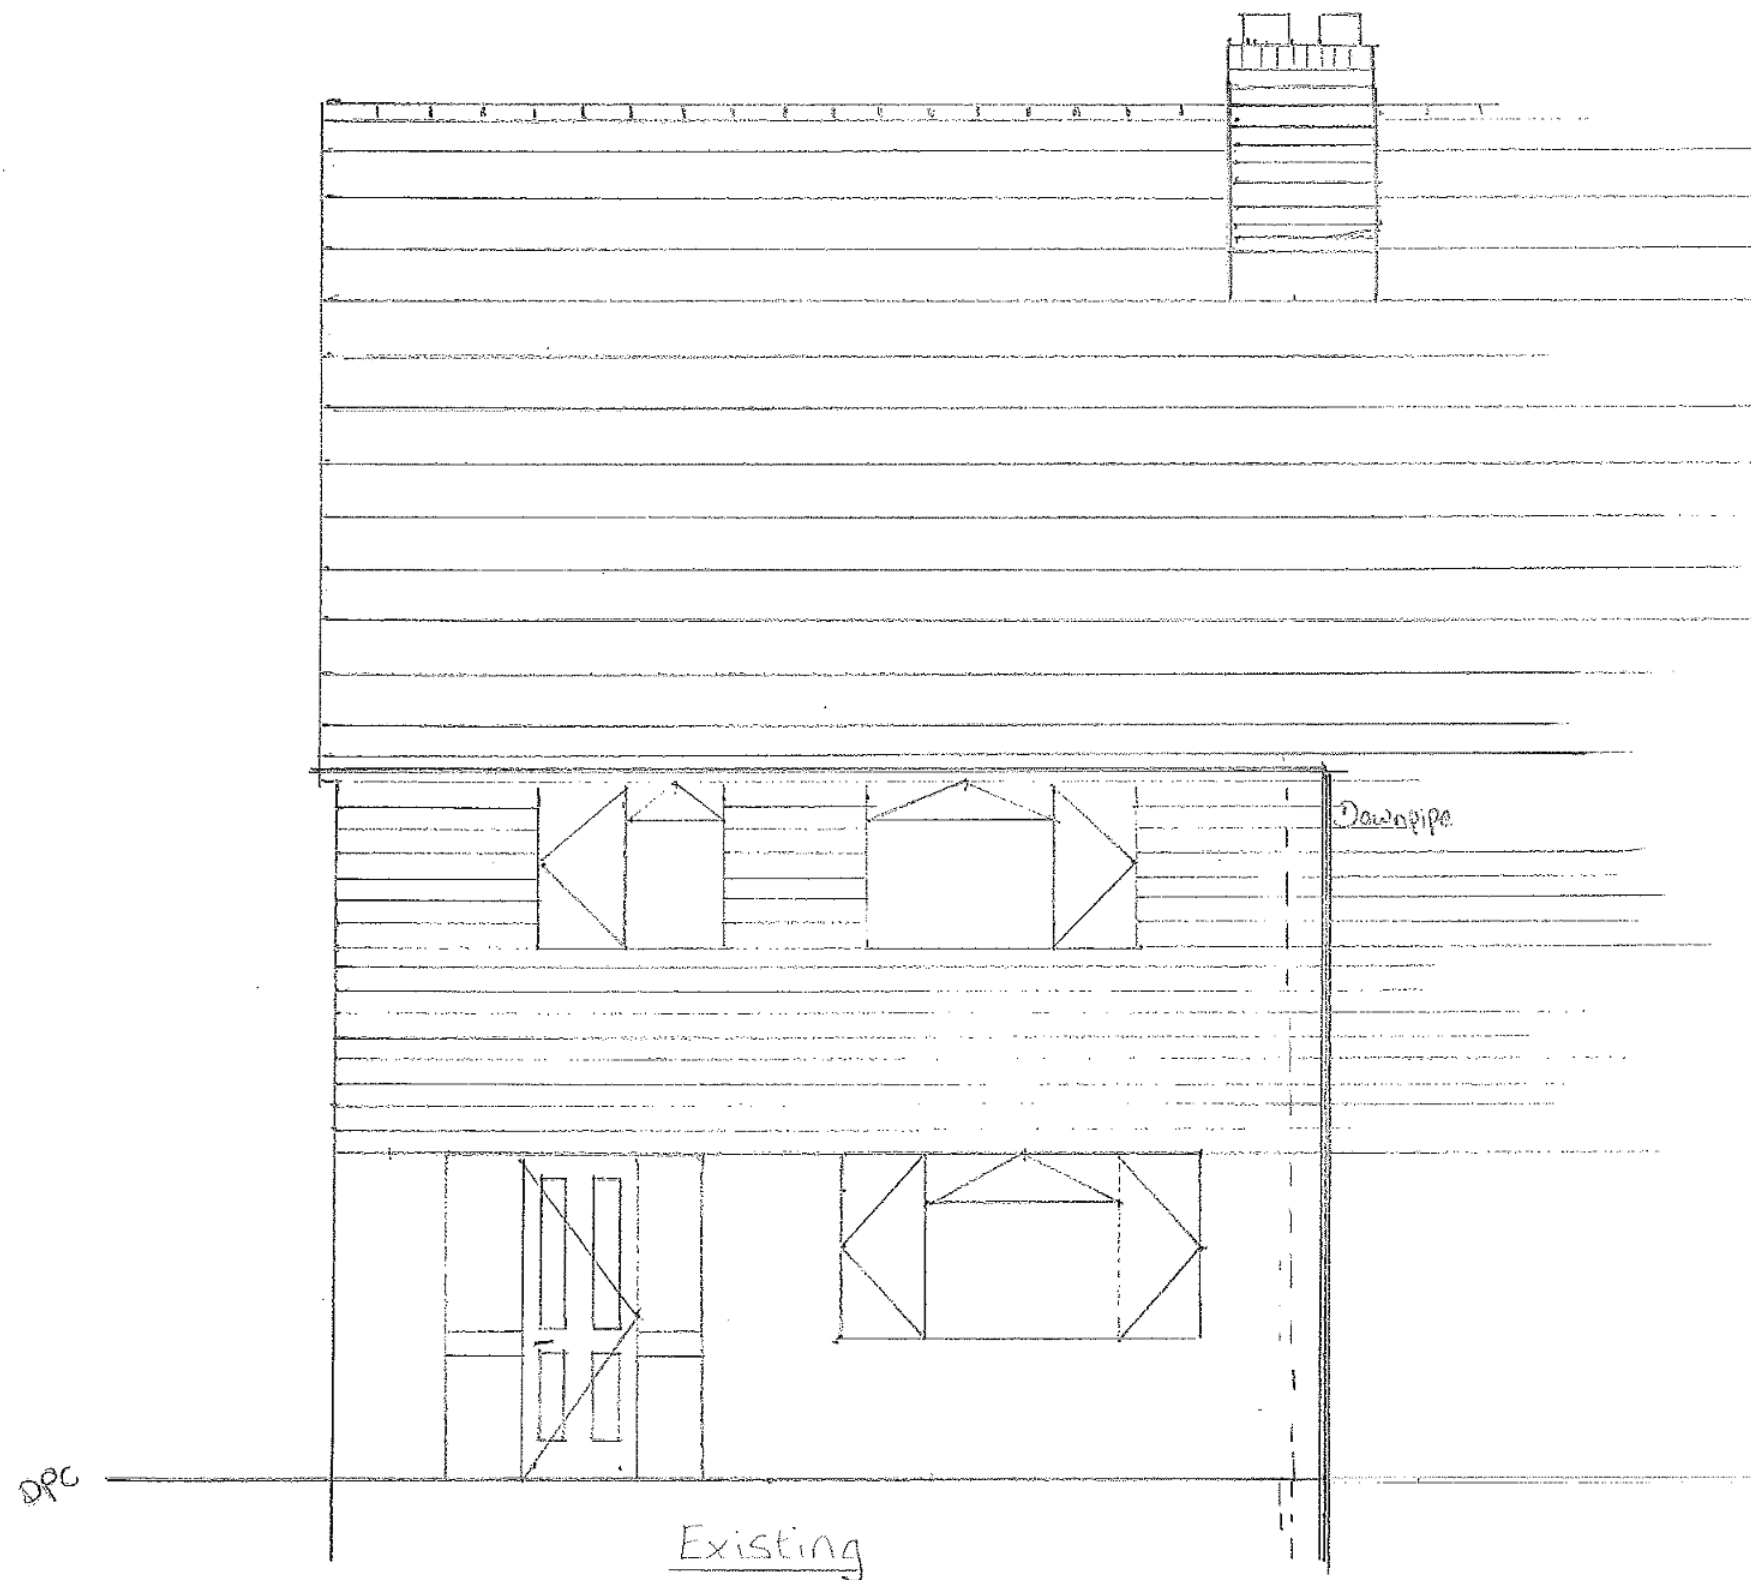

Re: Craft Cottage, Maypole Lane,
Yapton, Arundel. BN18 0DP

Scale 1:50