
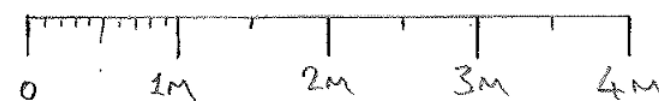


Existing elevation (Rear):

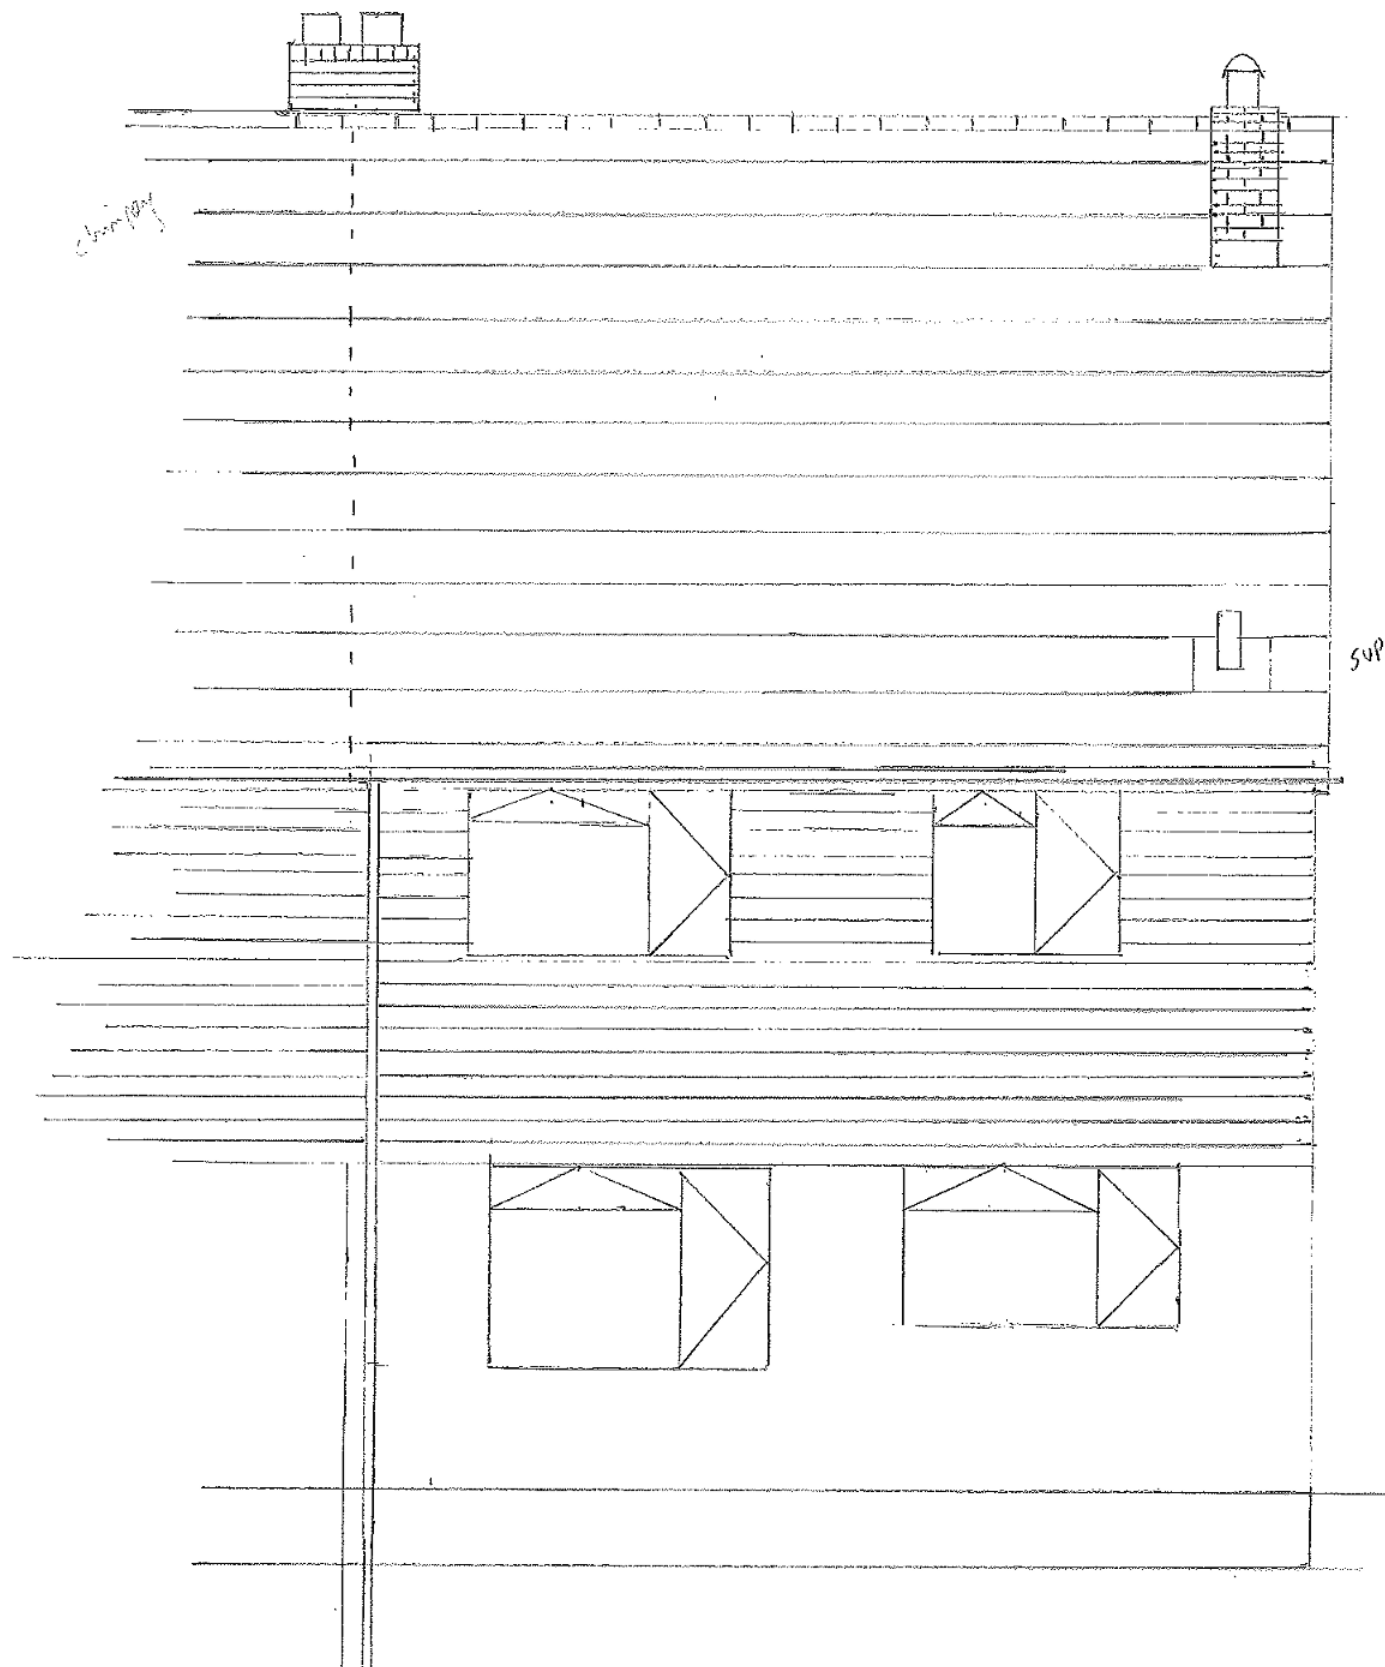

Re: Croft Cottage, Maypole lane
Yapton, Arundel BN18 0DP

Scale 1:50