


Existing floorplan (first floor)

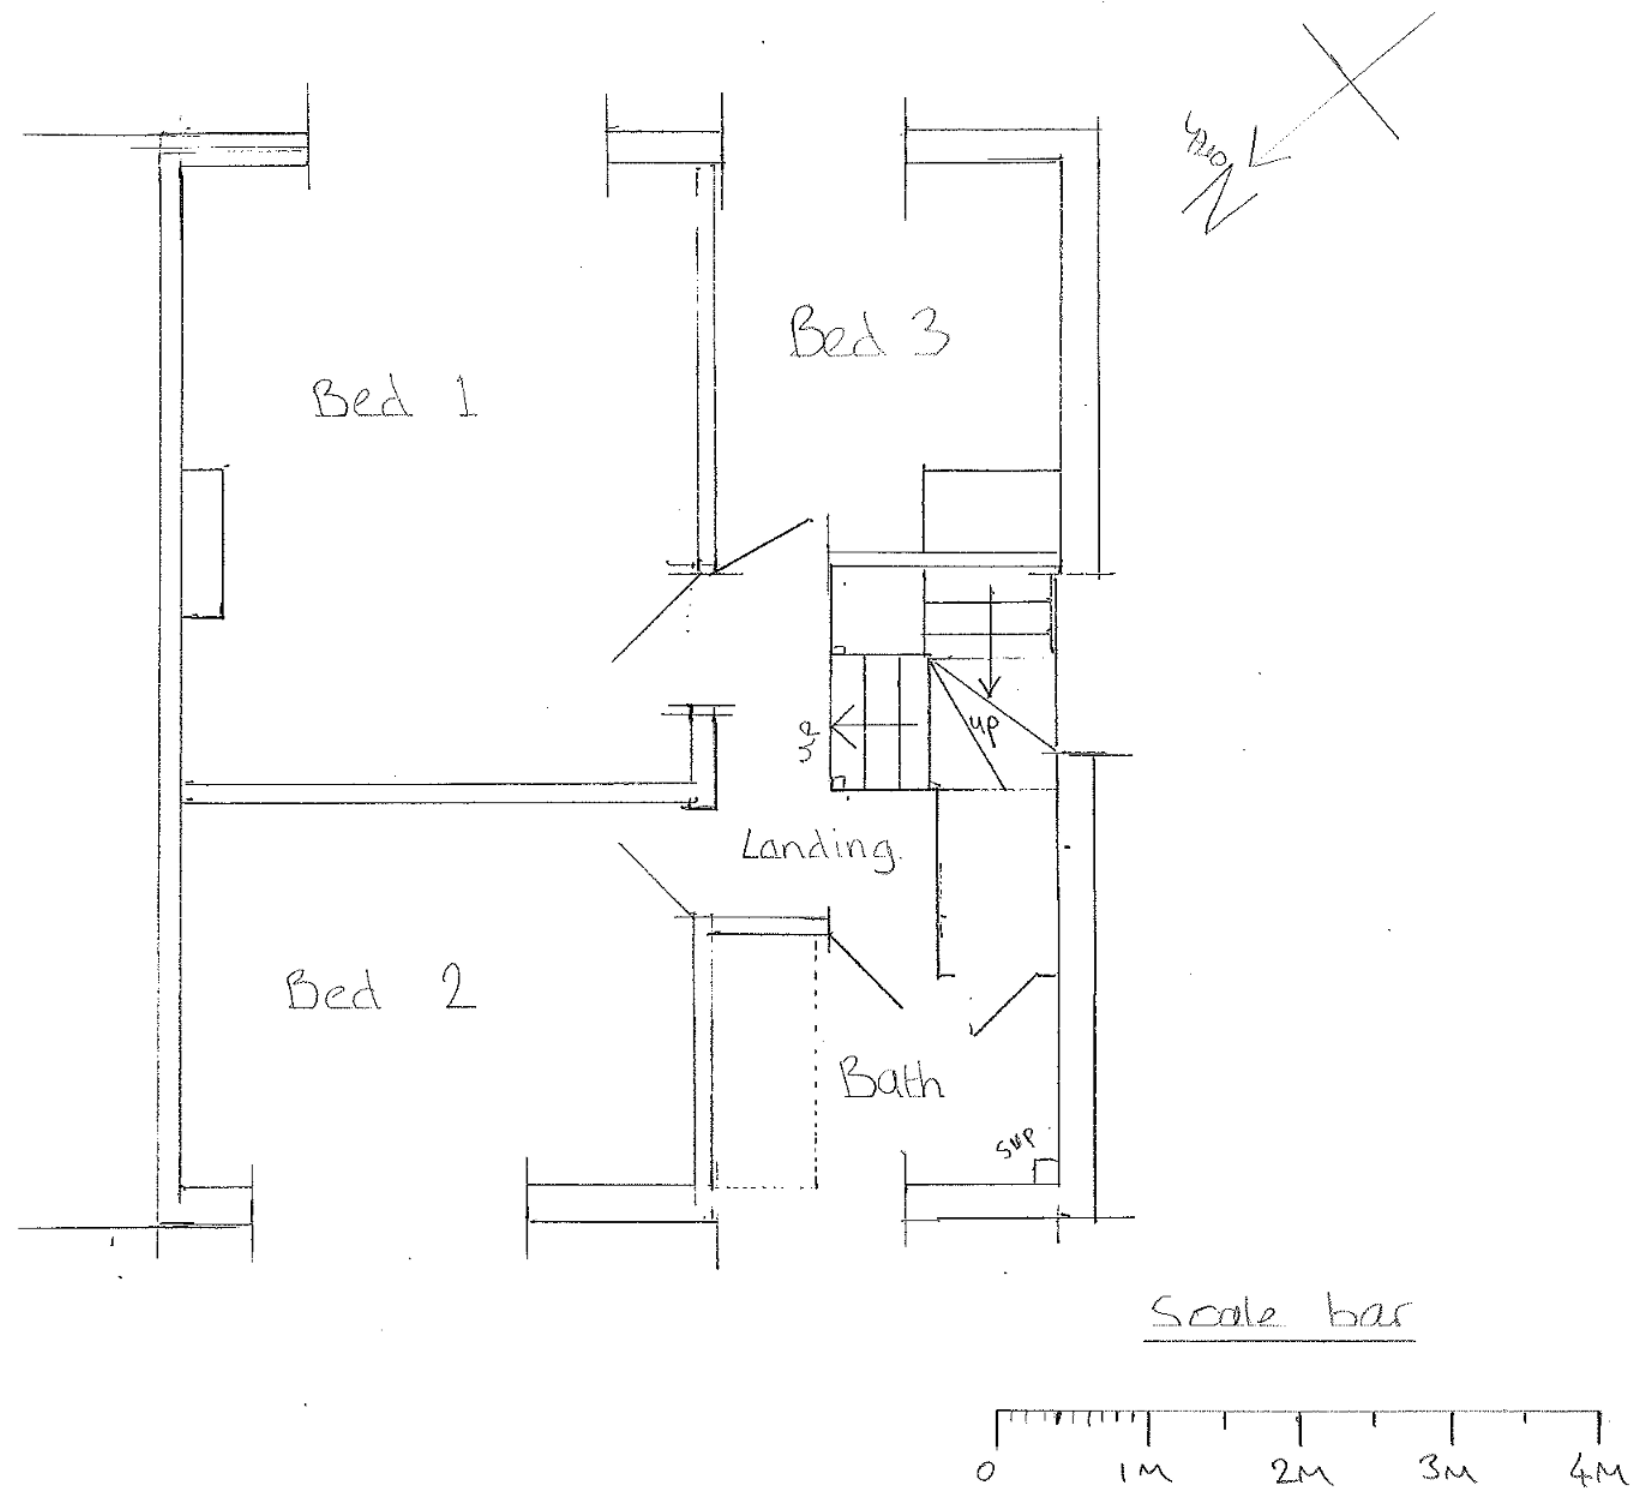

Re: Croft Cottage, Maypole Lane, Yapton.
 Arundel, BN18 0DP
 Scale 1:50

1:50