
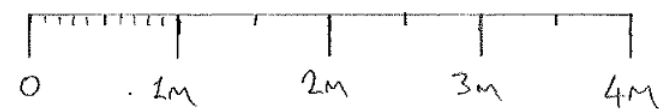


Existing floorplan (Ground)

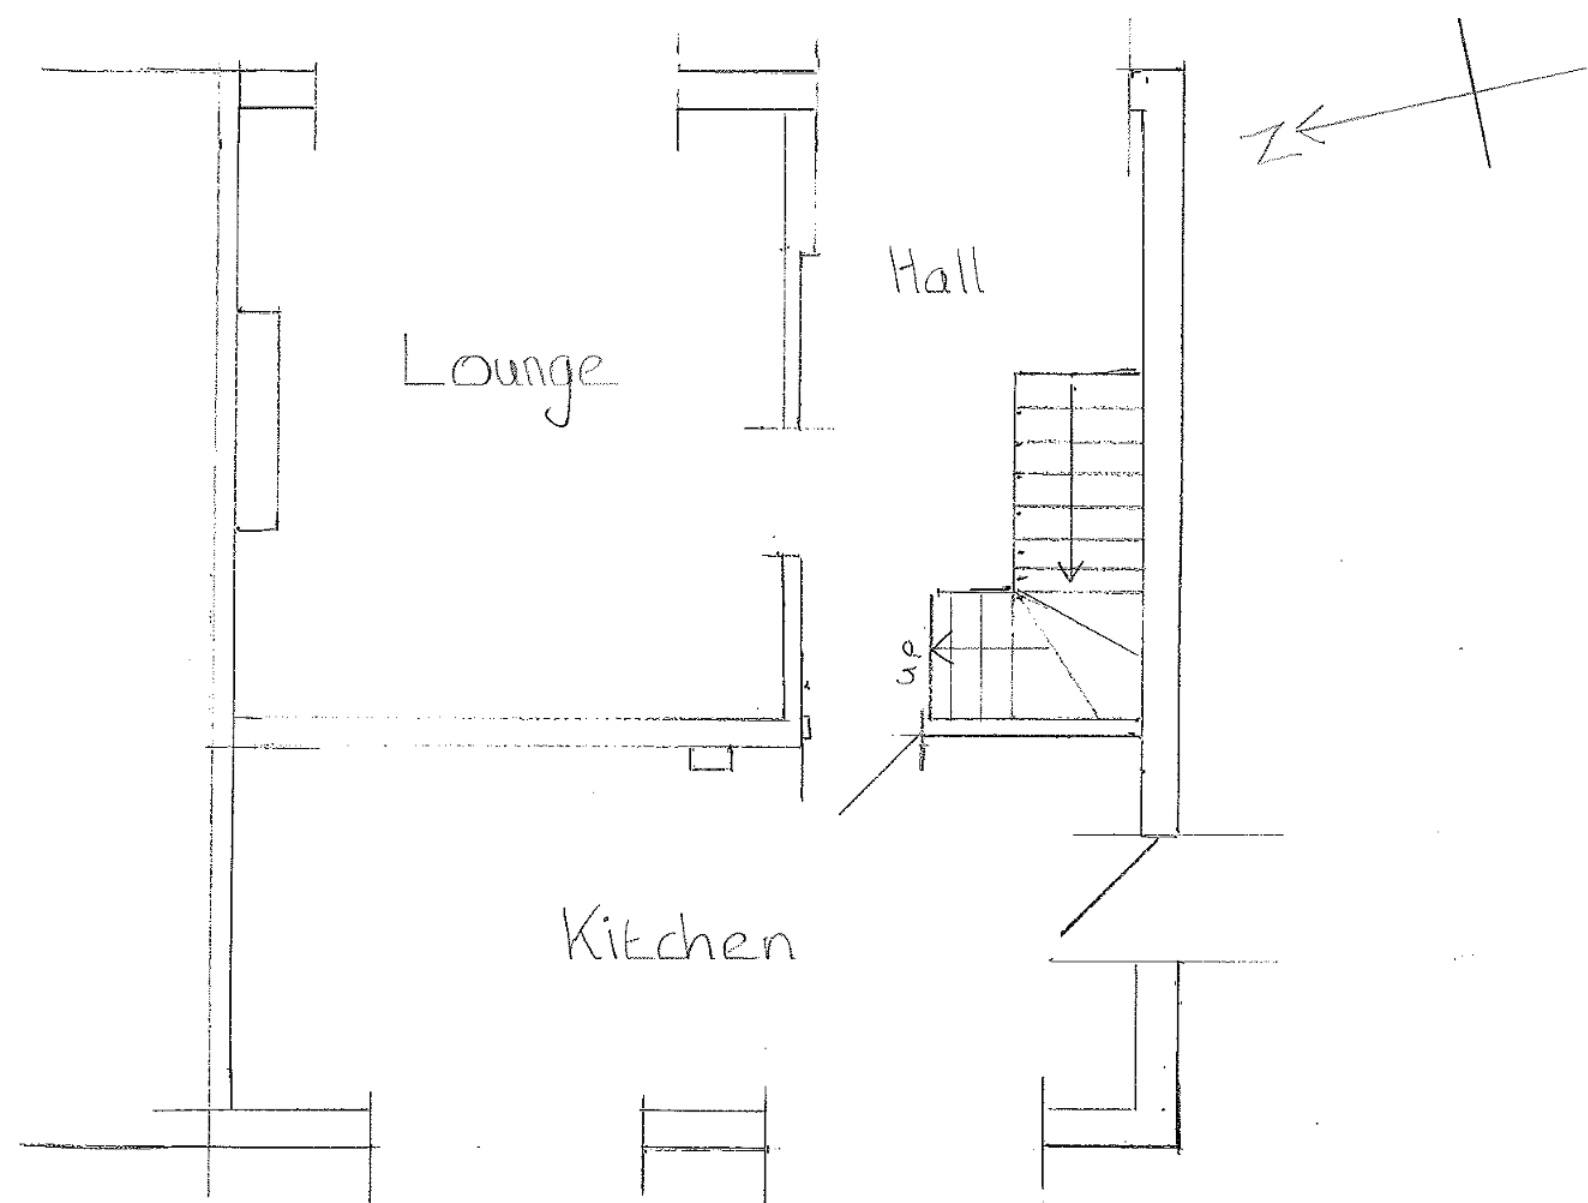

Re: Croft Cottage Maypole Lane, Yapton
Arundel, BN180DP

Scale 1:50