


Proposed elevation - (rear)

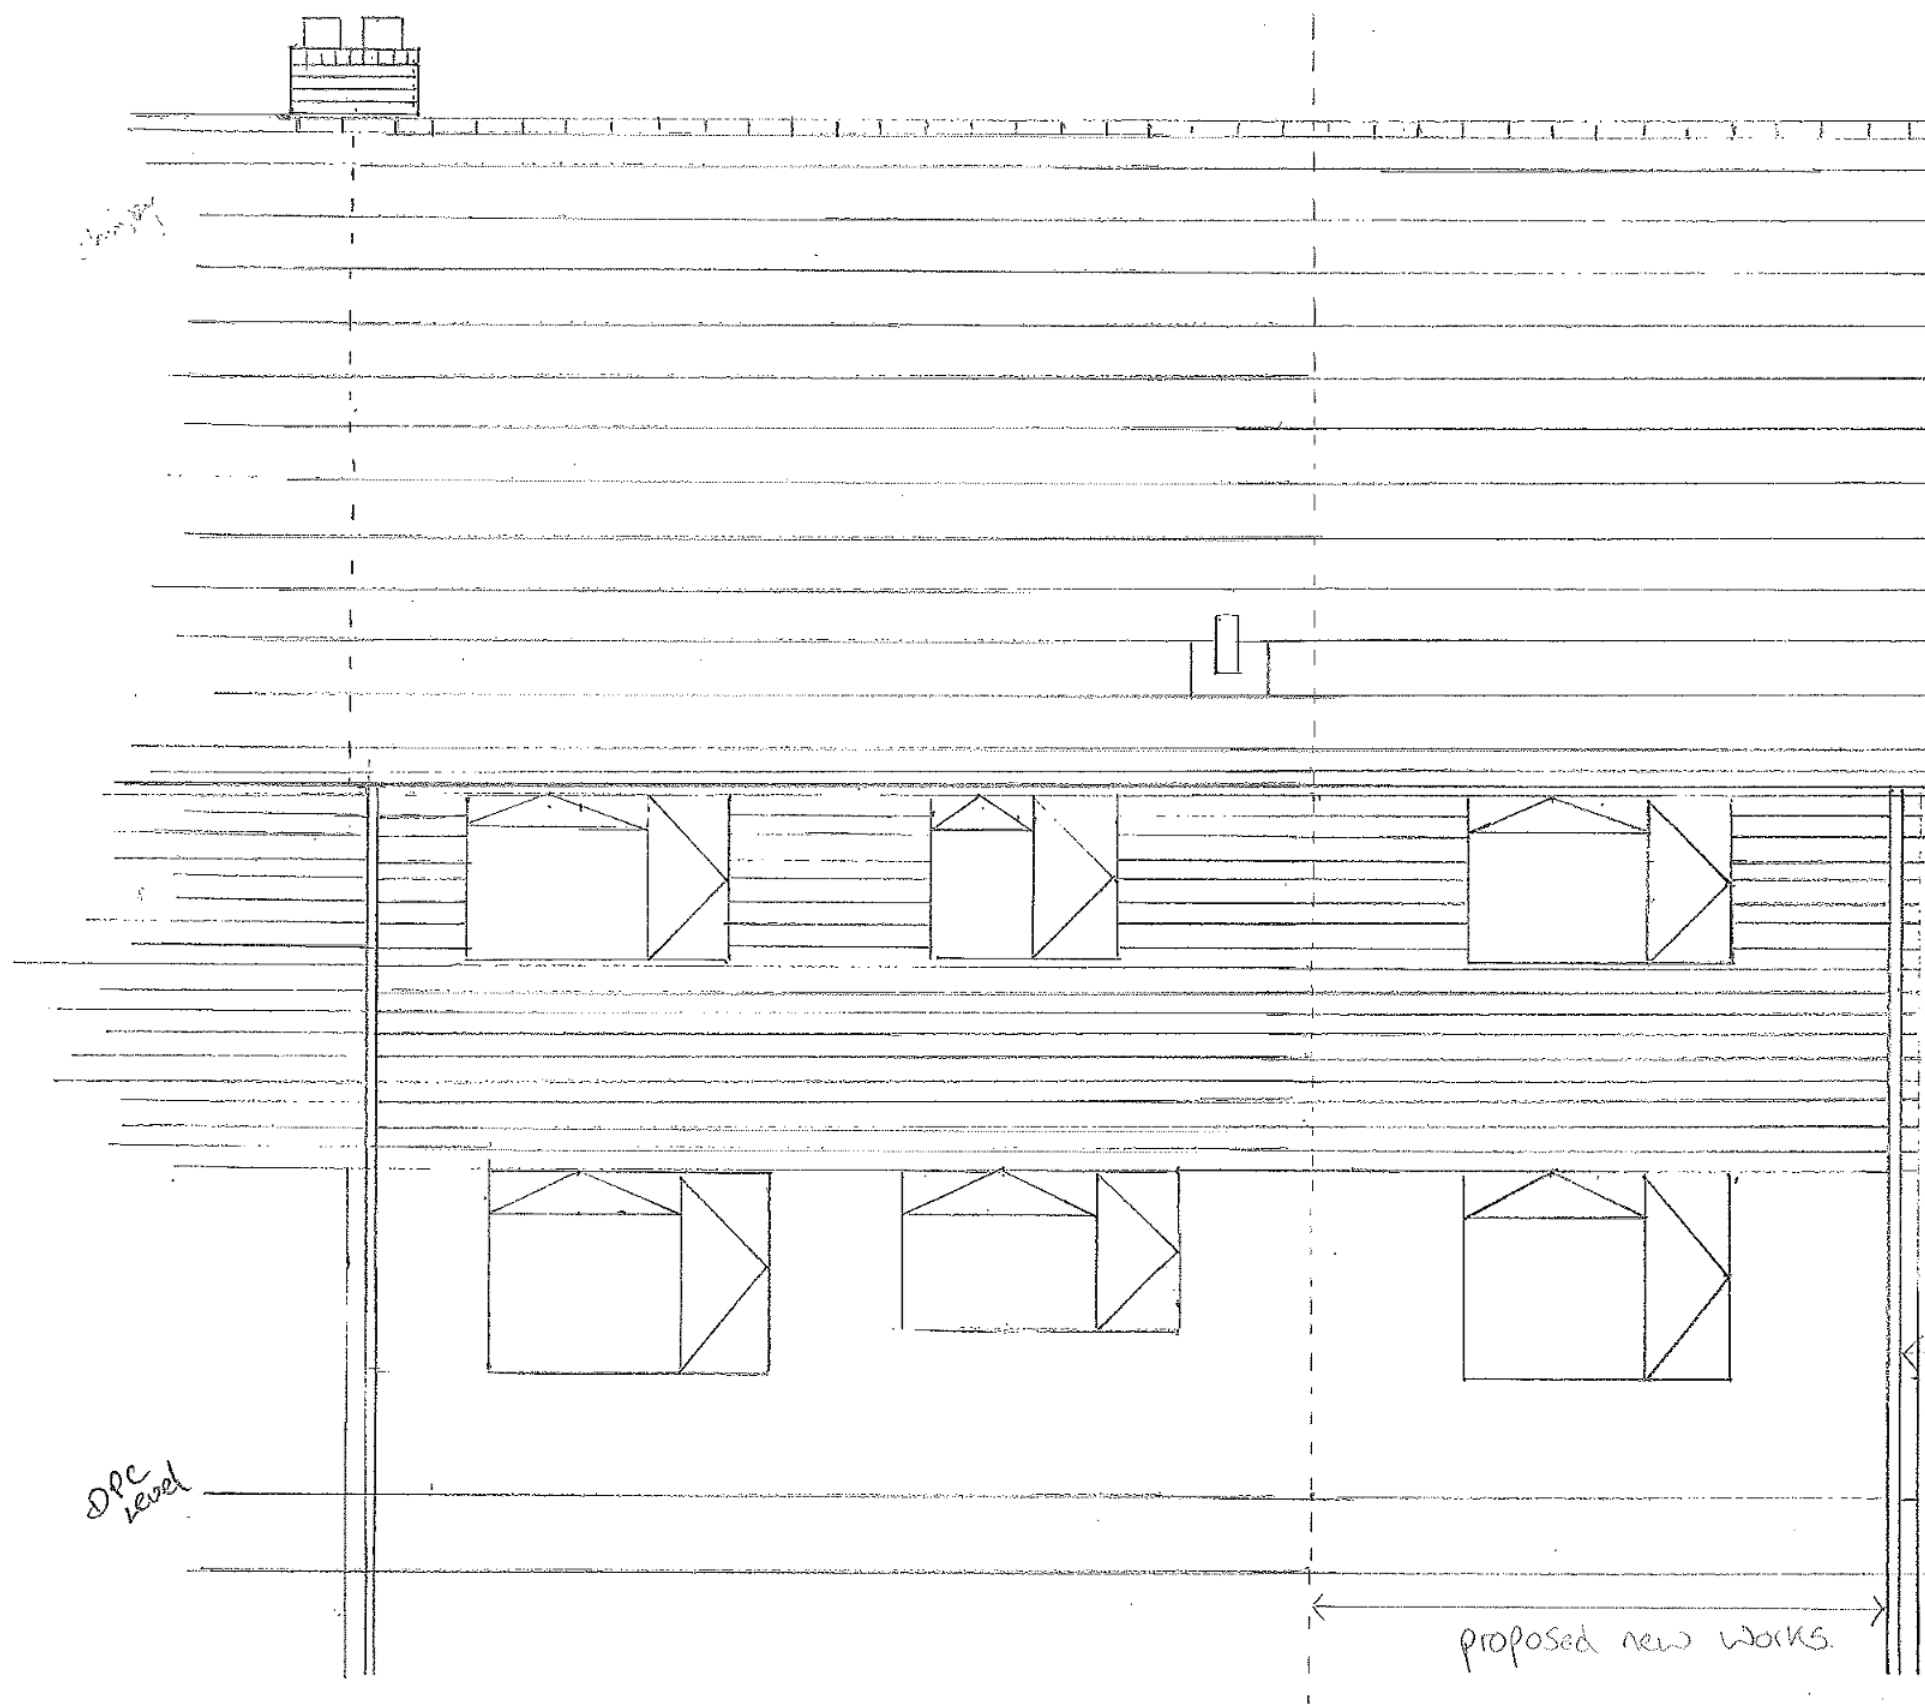

Scale bar.



Re: Croft Cottage, Maypole Lane, Yapton
Arundel, BN18 0DP
Scale 1:50