


Proposed floorplan (First floor)

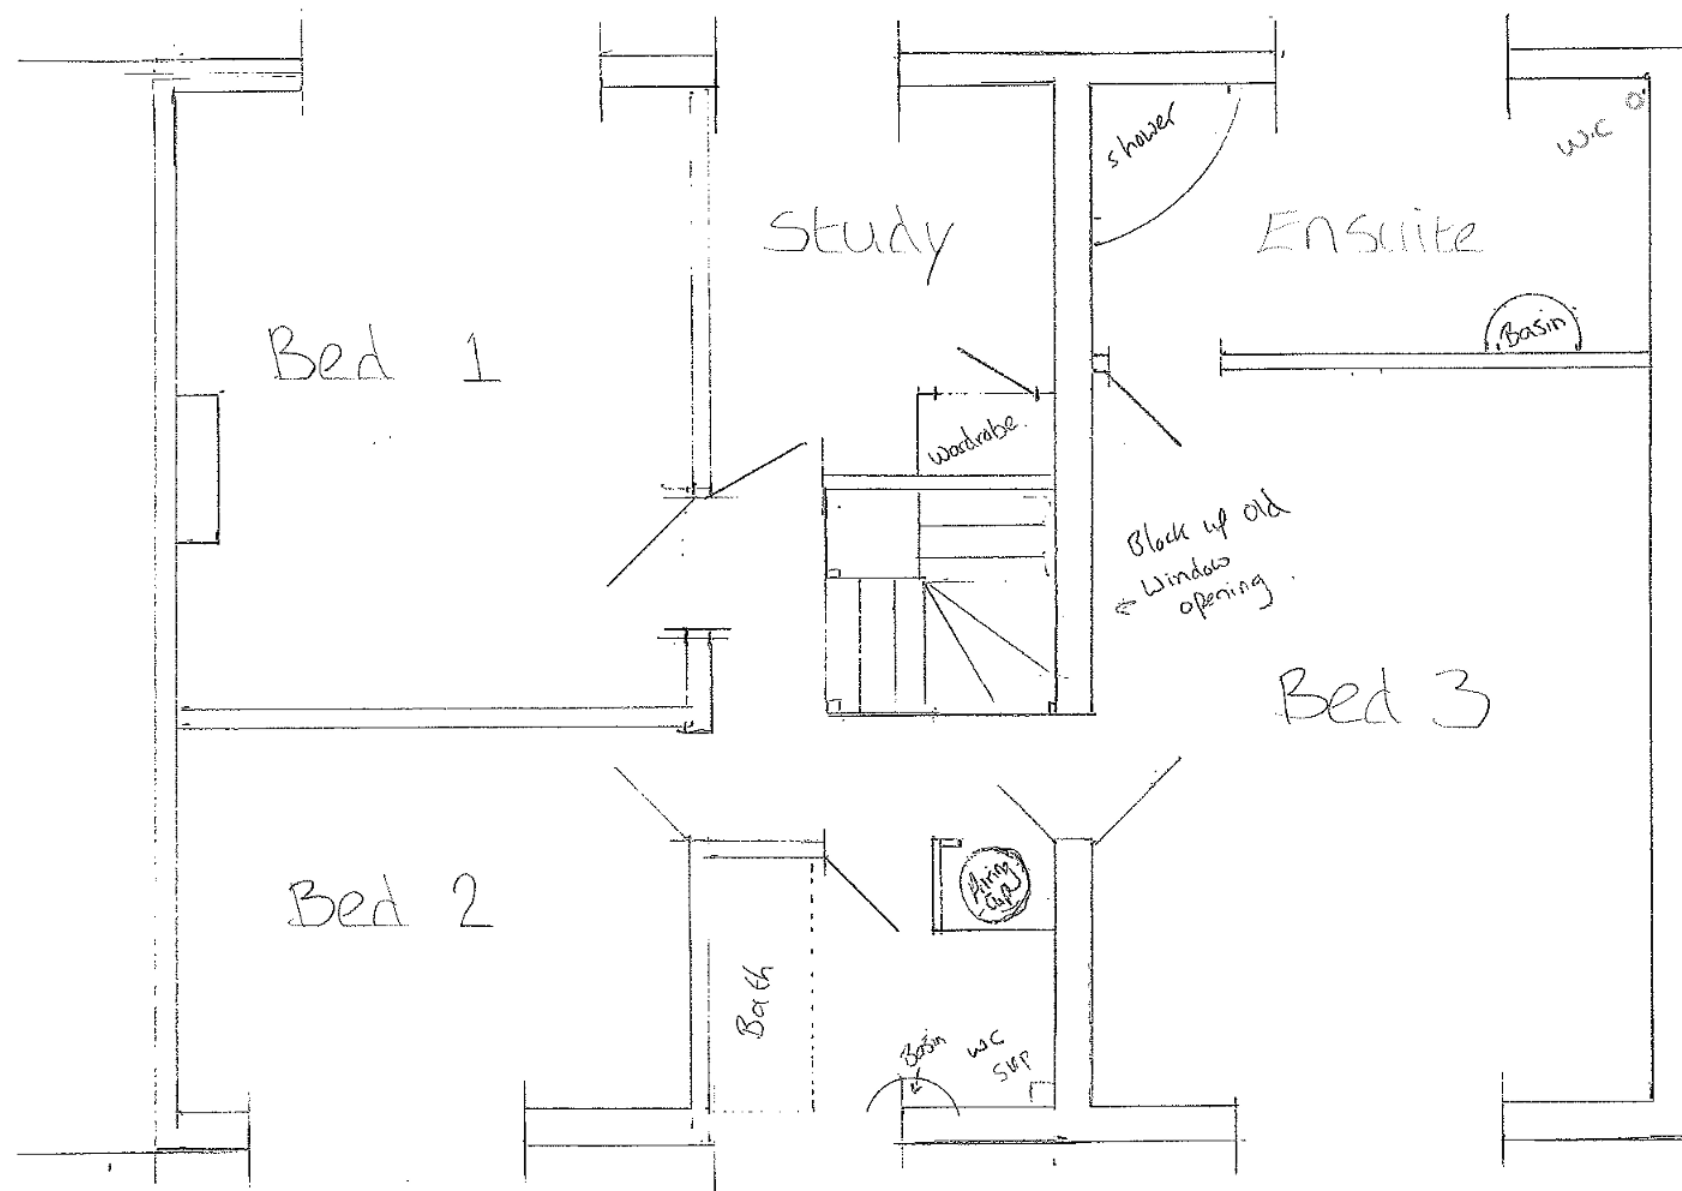

Re: Craft Cottage, Maypole Lane, Yalton
Arundel, BN18 0DP

Scale 1:50

