


Proposed floorplan (ground)

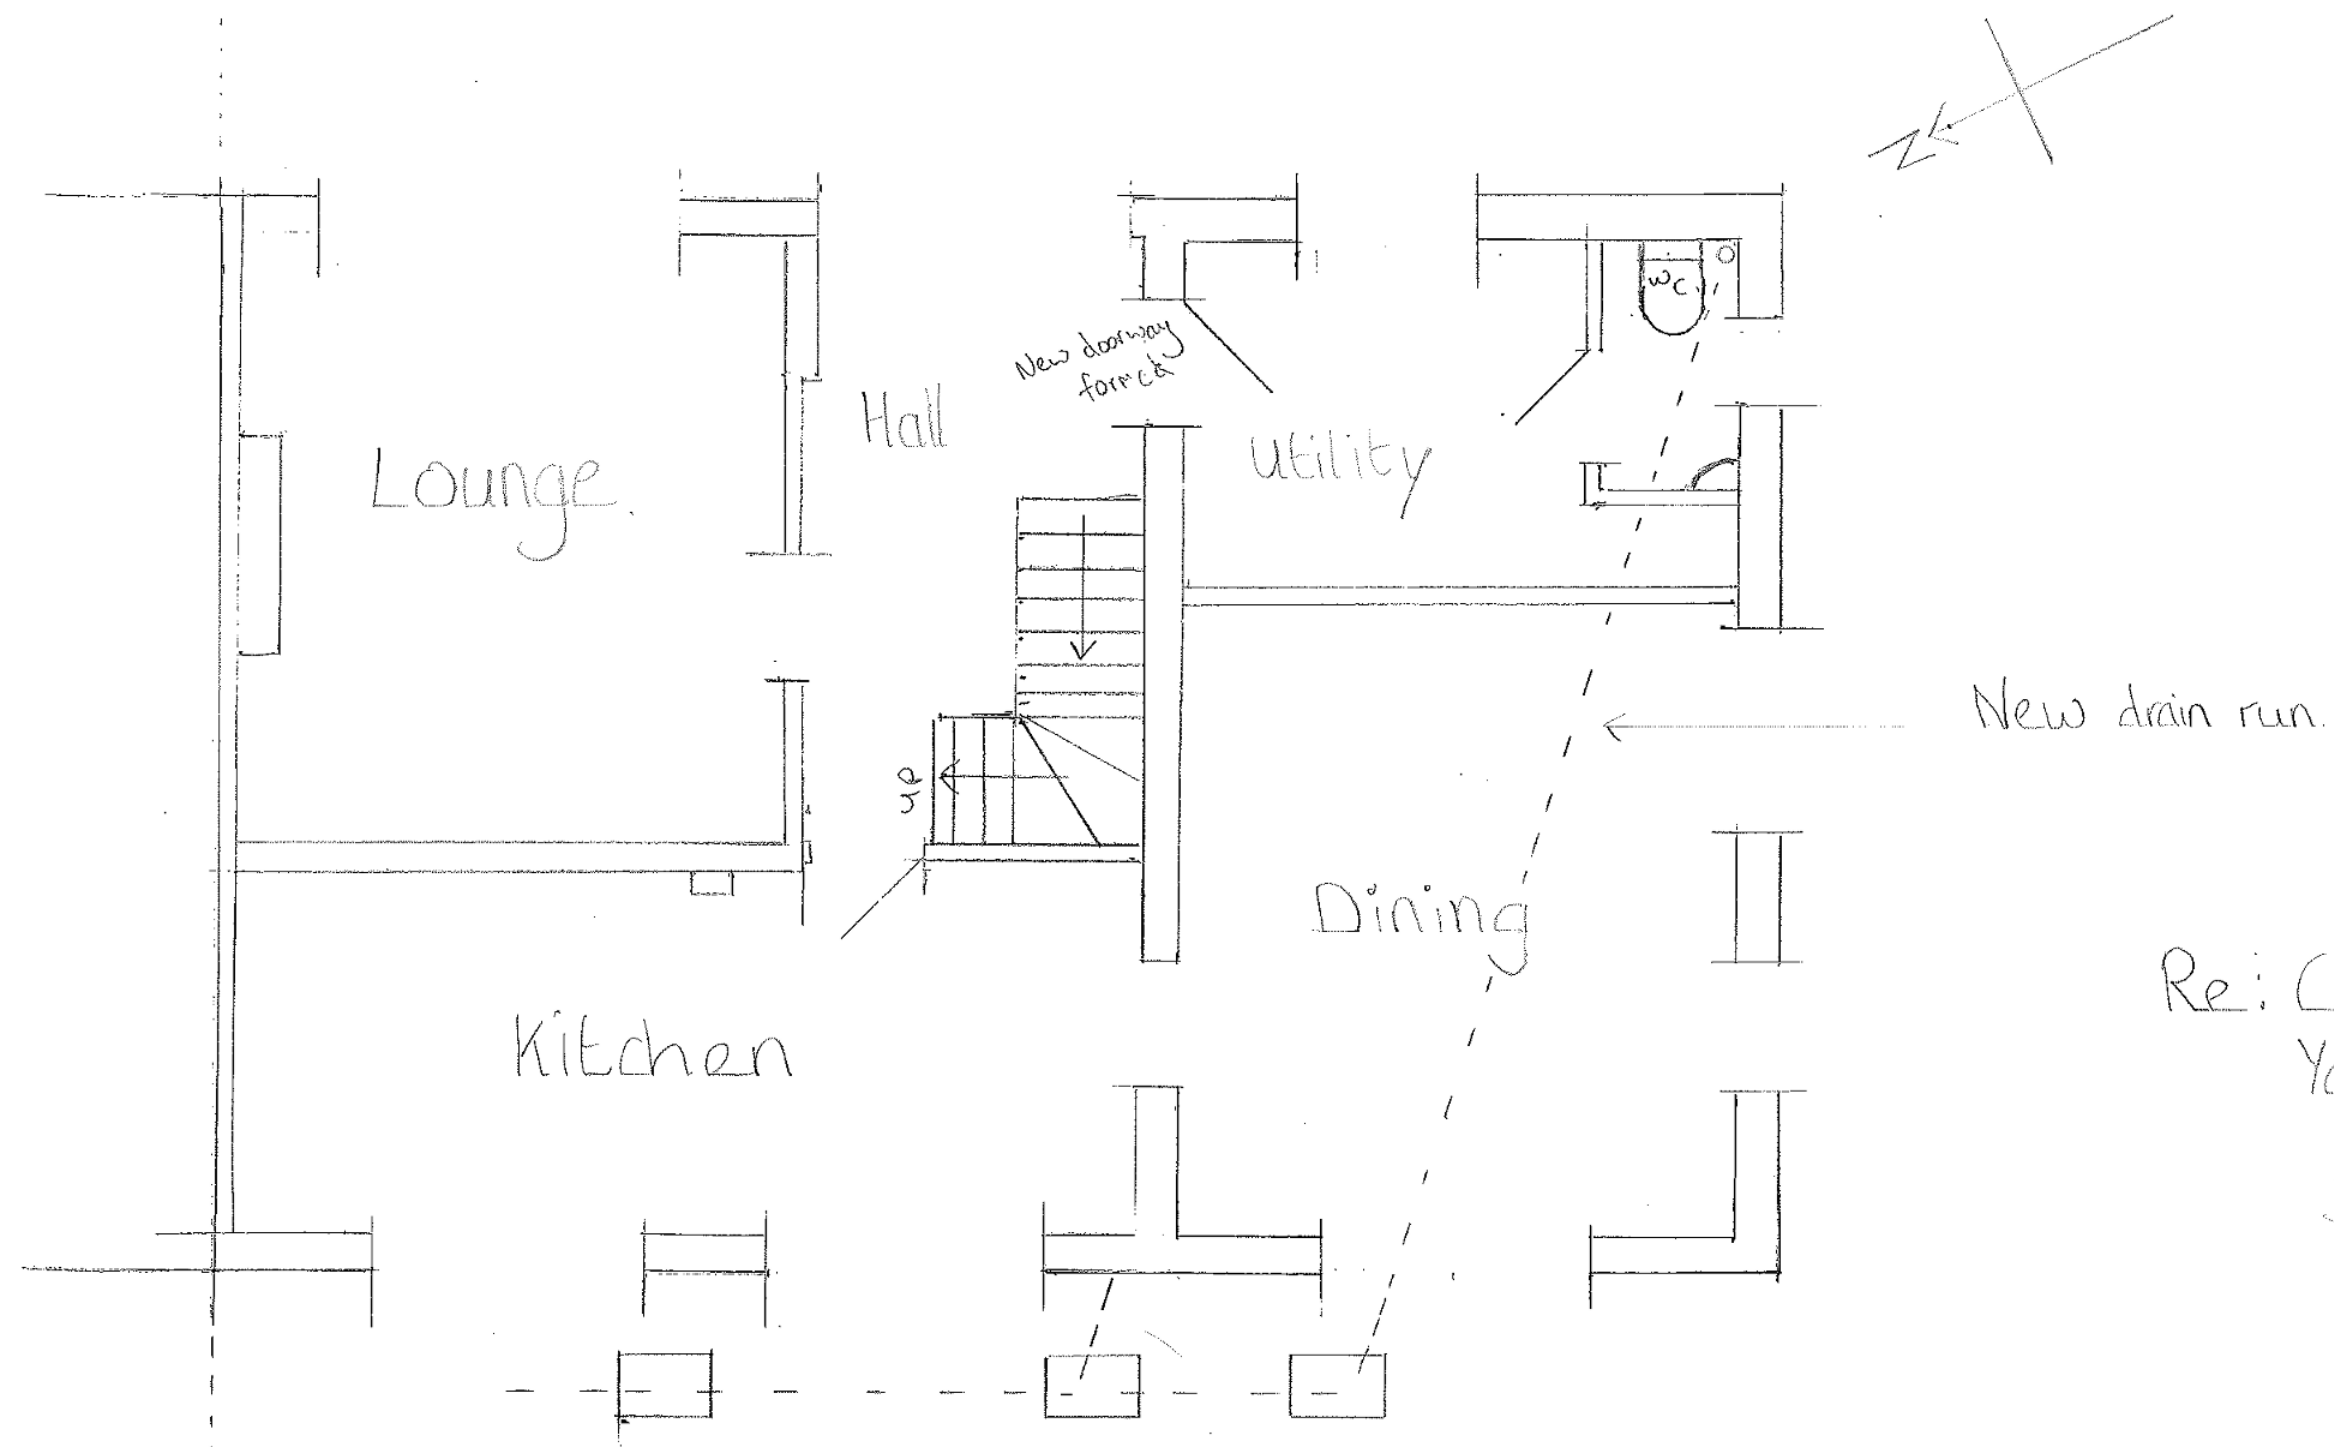

Re: Croft Cottage, Maypole lane
Yapton, Arundel, BN18 0DP

Scale 1:50

