
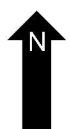
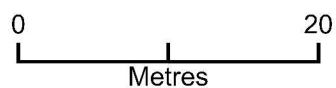


Croft cottage block plan

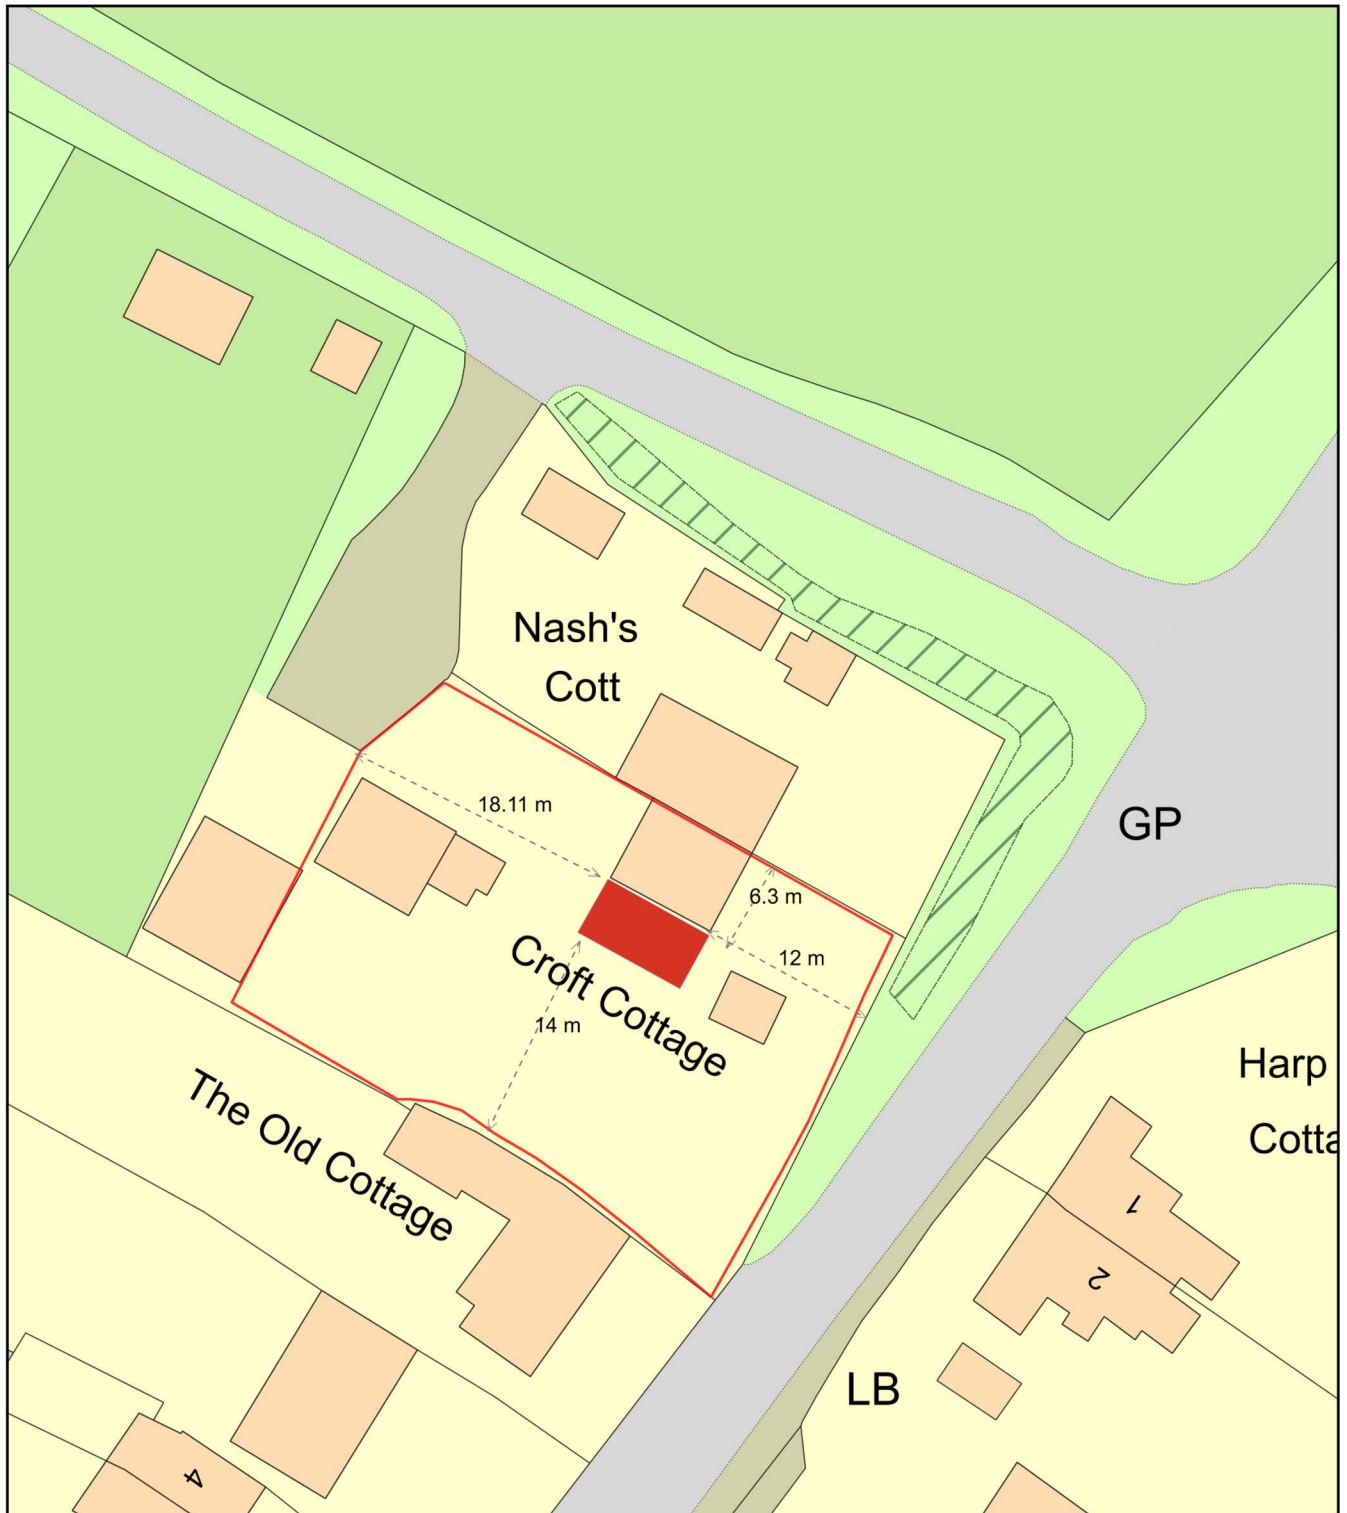

Plan Produced for: Anthony Glasspool

Date Produced: 06 Jun 2020

Plan Reference Number: TQRQM20139175946506

Scale: 1:500 @ A4