



Roof Layout

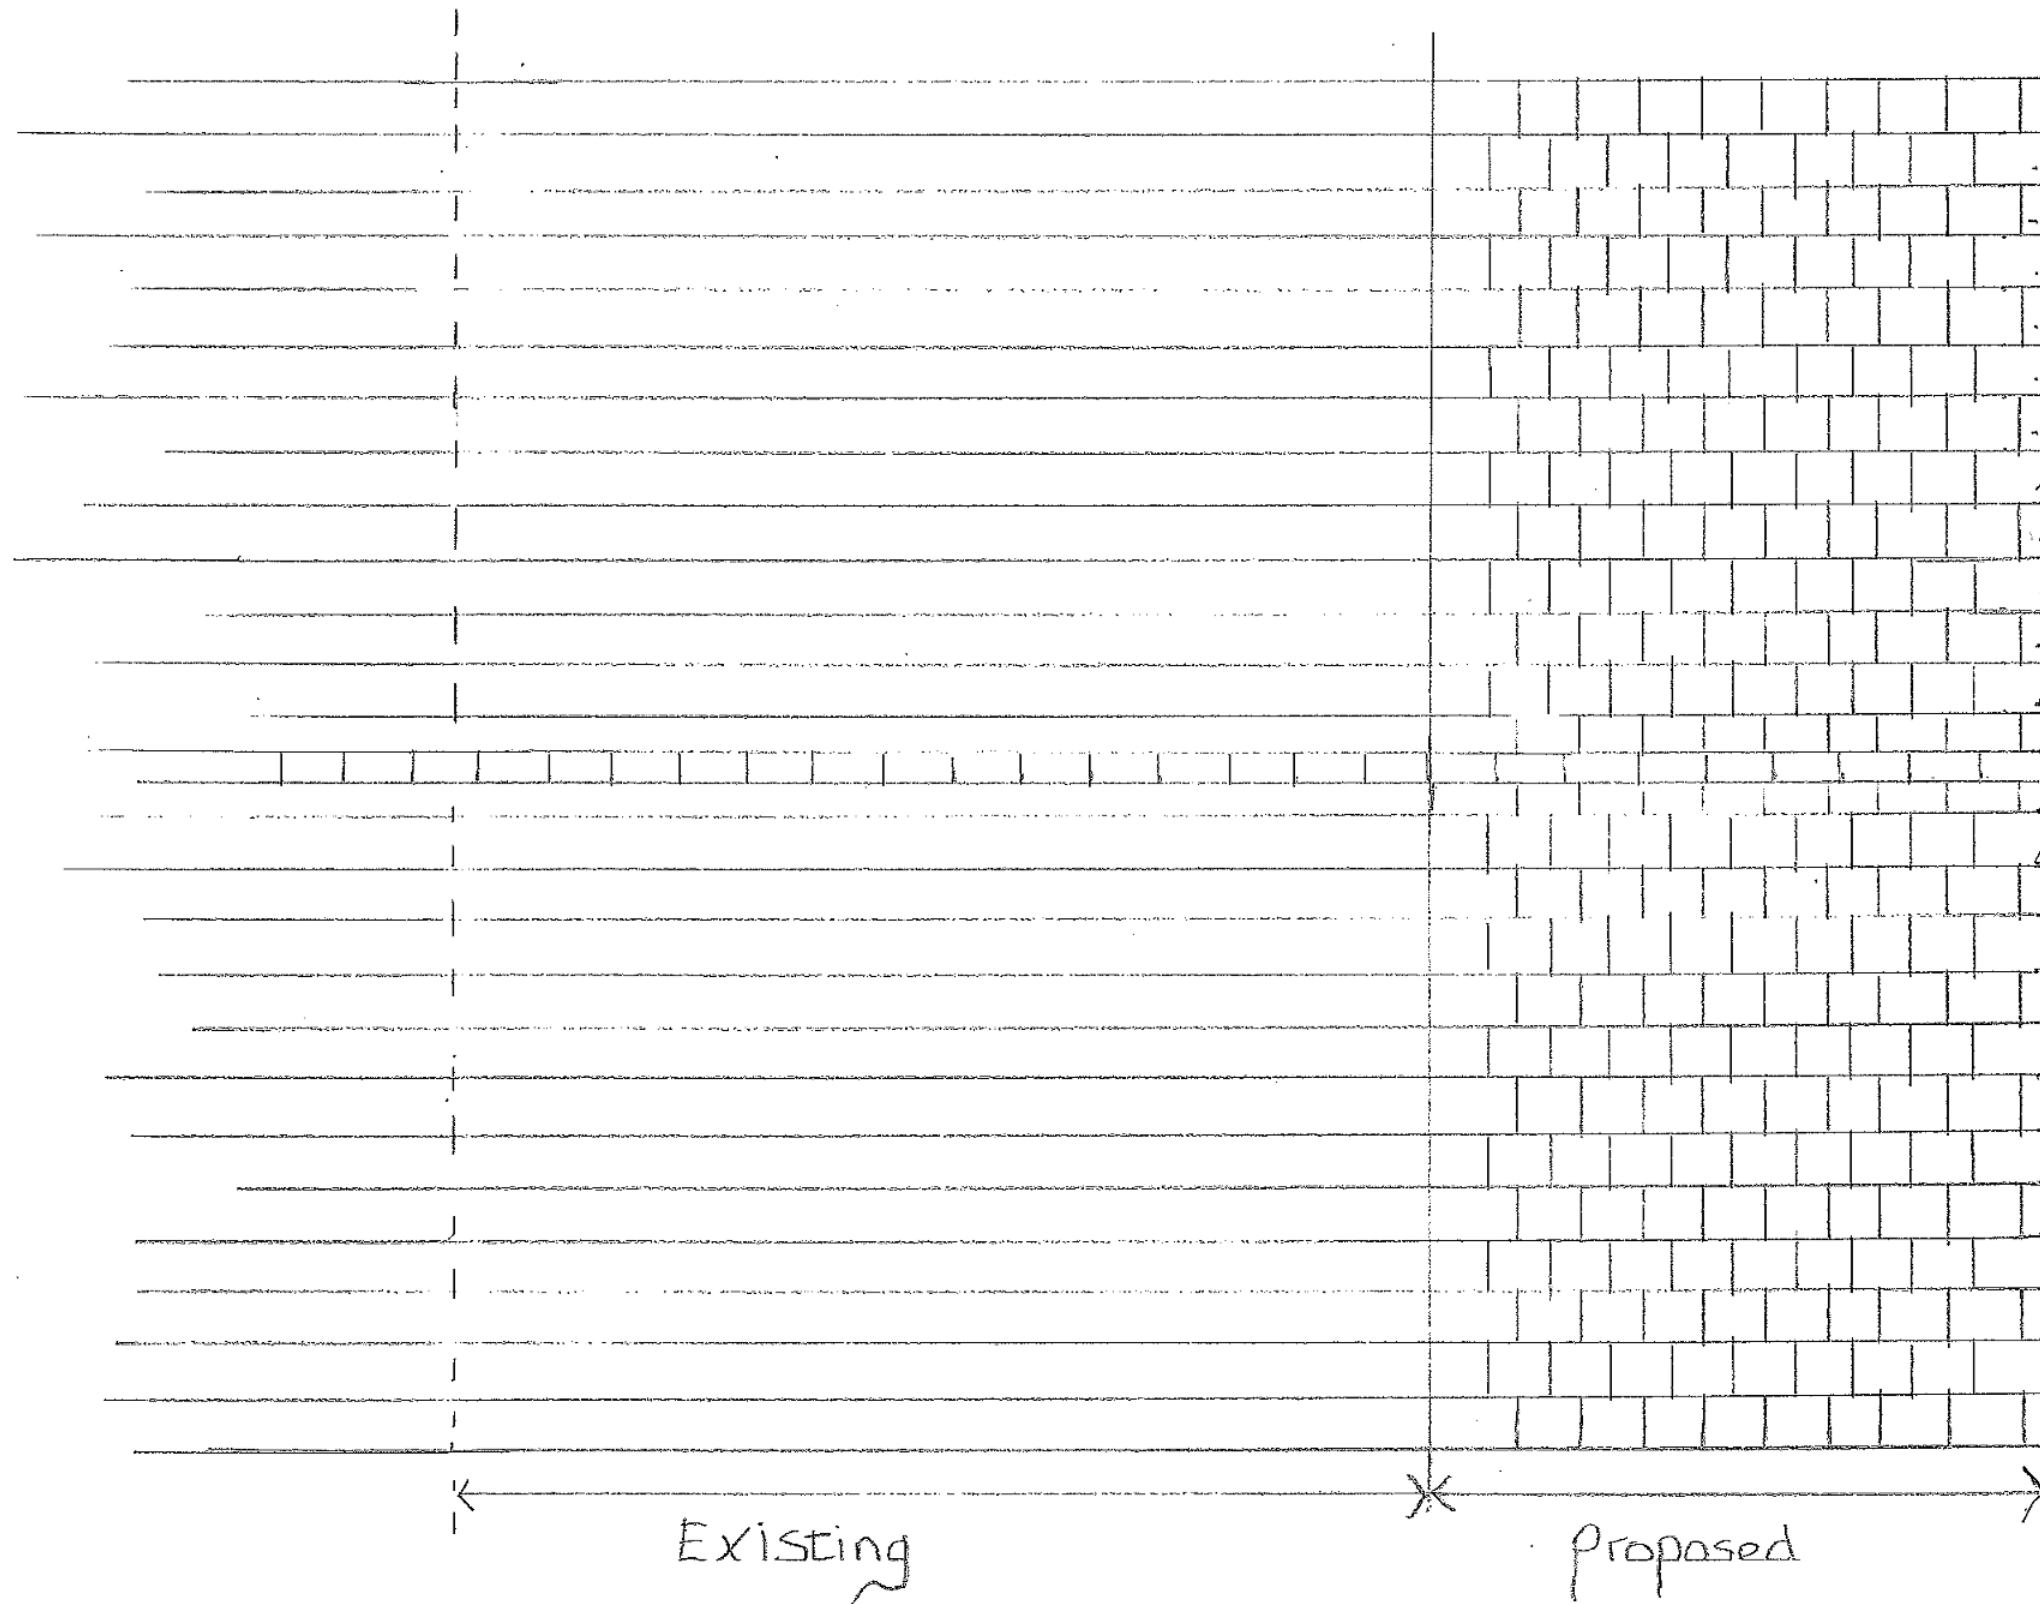

Re: Croft Cottage, Maypole Lane
Yapton, Arundel, BN18 0DF
Scale 1:50

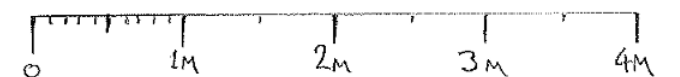

Scale bar