ARUN DISTRICT COUNCIL Y/47/20/HH

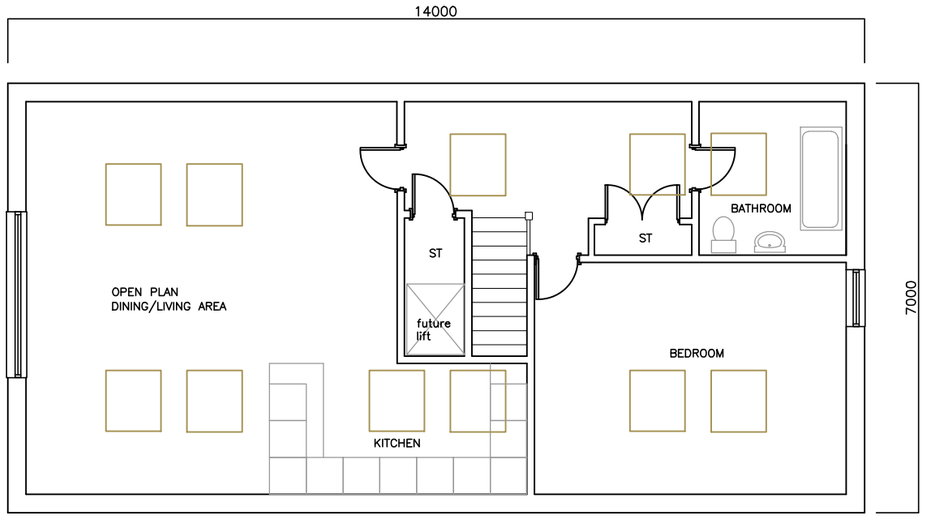

PROPOSED GROUND FLOOR PLAN 1:100

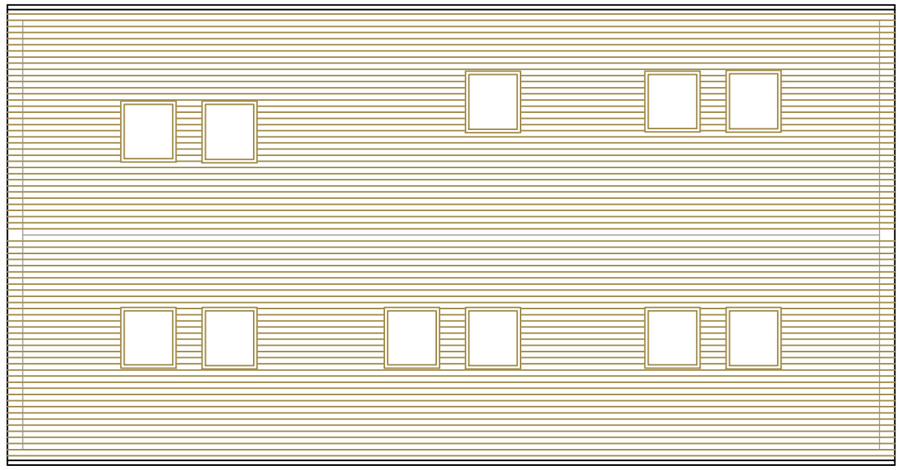

PROPOSED ROOF PLAN 1:100

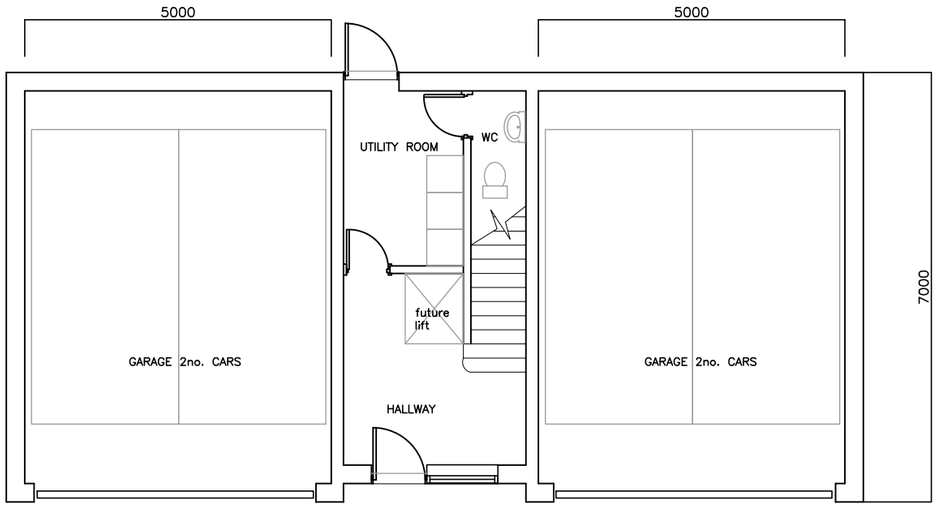

PROPOSED GROUND FLOOR PLAN 1:100

AMdesign
ARCHITECTURE DESIGN DEVELOPMENT
Leeza Aldis-Hobbs ARB RIBA SPAB
Mob: 07756 329400
e-mail: leeza@amdesignltd.co.uk

PROJECT
CHESSELS
HOE LANE
FLANSHAM
PO22 8NW
PROJECT STAGE
PLANNING

DRAWING
PROPOSED PLANS

DRAWING No 302/03
REVISION

SCALE 1:100
DATE SEPT 2019
DRAWN LA
CHECKED

LETTER	REVISION	DATE

This scheme is subject to town planning and all other necessary consents. All dimesions and levels to be checked on site. This drawing is to be read in conjunction with other relevant drawings and documents. Report all discrepancies to the Architect before work commences.
AM Design is the trading name of AM Design Ltd © AM Design Ltd. All rights reserved.

N