




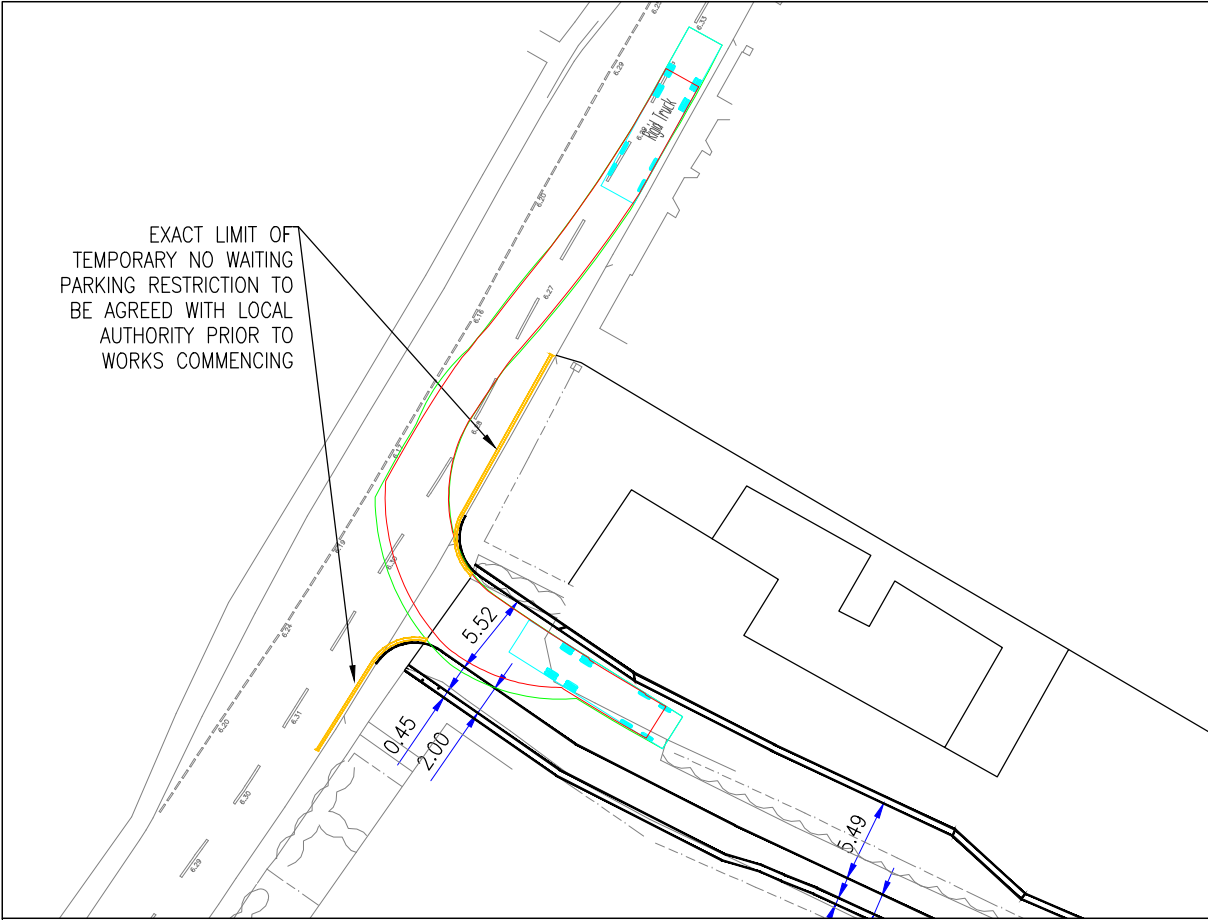


CINDERS LANE/ BILSHAM ROAD JUNCTION RIGID VEHICLE ACCESS TRACKING

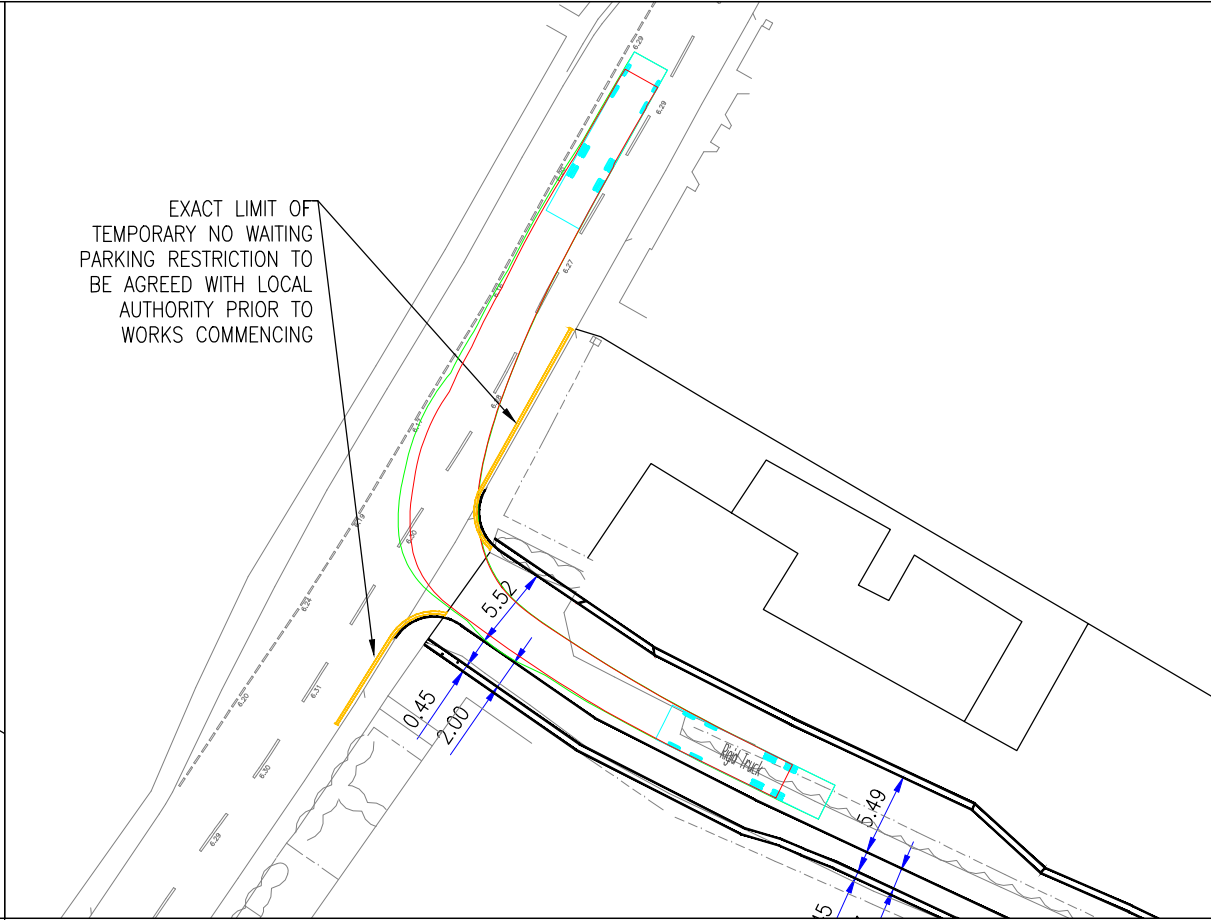

CINDERS LANE/ BILSHAM ROAD JUNCTION RIGID VEHICLE EGRESS TRACKING

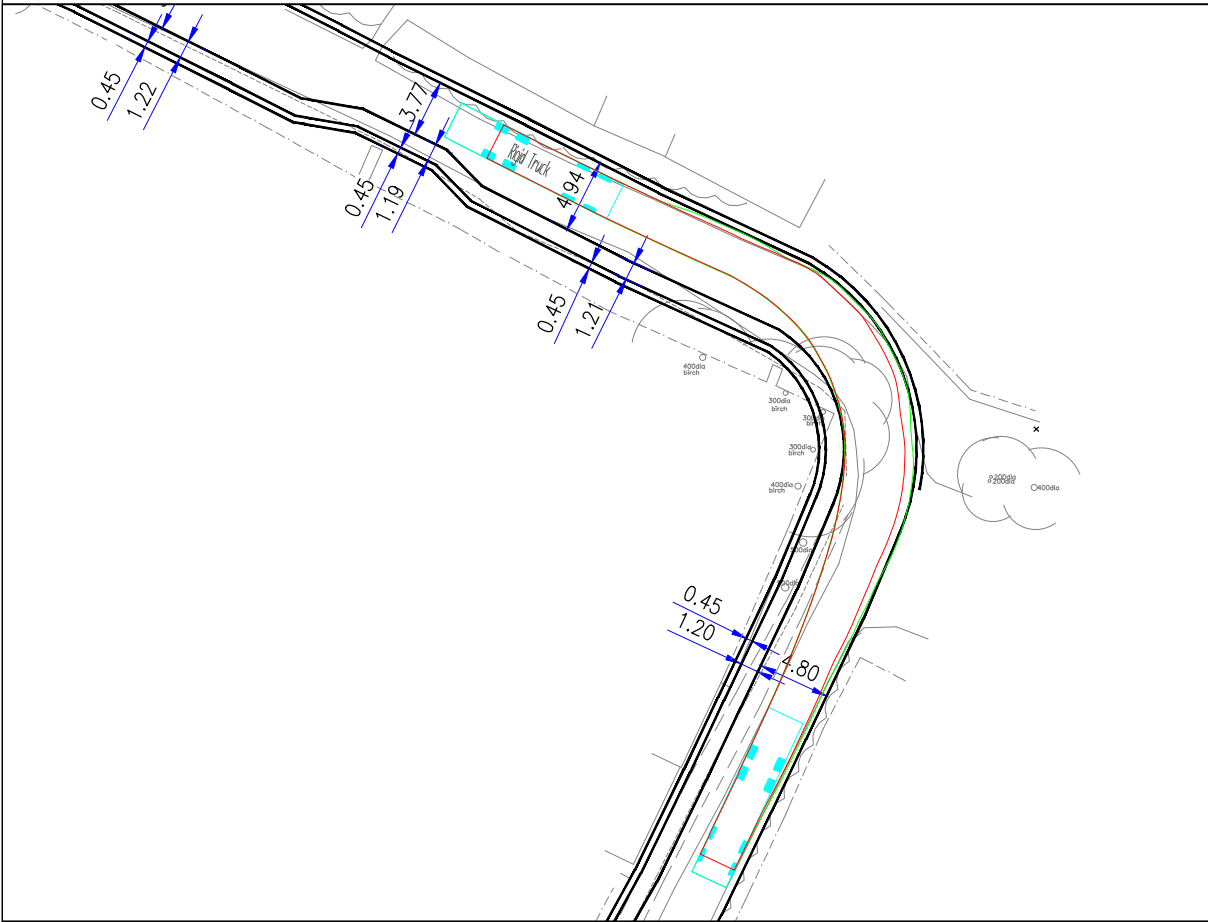

CINDERS LANE RIGID VEHICLE ACCESS TRACKING

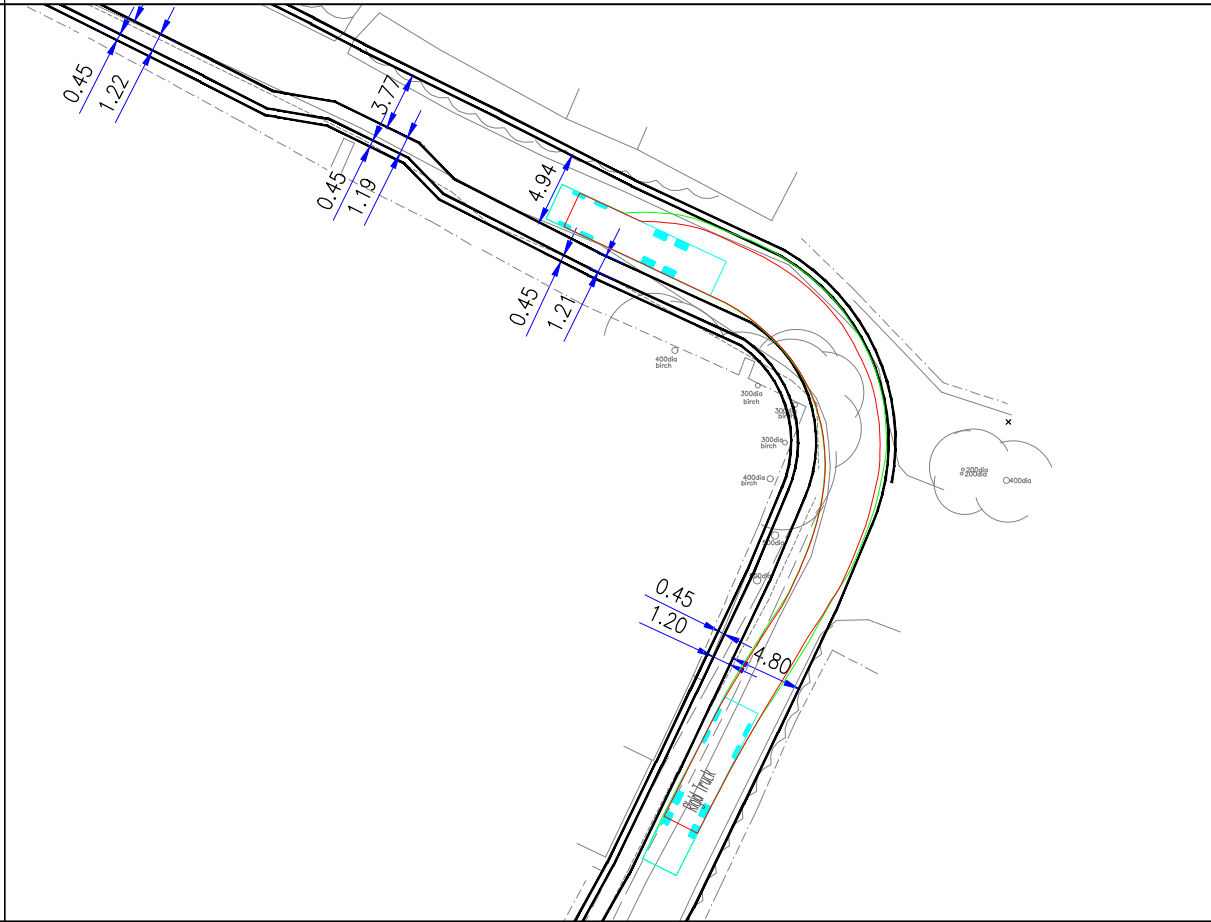


CINDERS LANE RIGID VEHICLE EGRESS TRACKING

GENERAL NOTES

1. THIS DRAWING IS INTENDED TO BE VIEWED IN COMBINATION WITH ALL RELEVANT ARCHITECTS, ENGINEERS, SERVICES AND SPECIALIST DRAWINGS AND SPECIFICATION.
2. ANY VARIATIONS OR DISCREPANCIES BETWEEN THESE DRAWINGS IN TERMS OF DIMENSIONS OR DETAILS SHOULD BE DRAWN TO THE ATTENTION OF THE ARCHITECT AND/OR THE ENGINEER FOR CLARIFICATION.
3. PAUL BASHAM ASSOCIATES ACCEPTS NO RESPONSIBILITY FOR THE ACCURACY OF BACKGROUND INFORMATION PRODUCED BY THIRD PARTIES – THIS MUST BE TREATED AS INDICATIVE ONLY.
4. ALL DIMENSIONS AND LEVELS ARE IN METRES. DO NOT SCALE THIS DRAWING, PRINT, PLOT OR DISK.
5. THIS DRAWING SHOULD ONLY BE USED FOR CONSTRUCTION IF THE PROJECT PHASE IN THE TITLE FRAME BELOW IS SHOWN AS "CONSTRUCTION". PAUL BASHAM ASSOCIATES TAKE NO RESPONSIBILITY FOR CONSTRUCTION WORKS UNDERTAKEN TO DRAWINGS WHICH ARE NOT MARKED UNDER THIS PHASE.

VEHICLE PROFILE

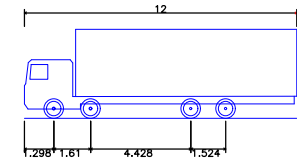

Rigid Truck
Overall Length 12.000m
Overall Width 2.500m
Overall Body Height 3.928m
Min Body Ground Clearance 0.412m
Track Width 2.471m
Lock to lock time 6.00s
Kerb to Kerb Turning Radius 11.900m



Rev	Description	Date	By	Chk
A	CLIENT COMMENTS	18.07.19	SRW	JH

Project Name CINDERS LANE YAPTON	Title LARGE RIGID VEHICLE ACCESS AND EGRESS TRACKING (CONSTRUCTION TRACKING)	 Paul Basham Associates Ltd Lancaster Court, 8 Barnes Wallis Road, Fareham, PO15 5TU 01489 568134 info@paulbashamassociates.com www.paulbashamassociates.com	Client PRIVATE CLIENT	Checked By JH	Checked Date 08.07.19	Scale 1:500	(AT A3 SIZE)		
Project Phase PRELIMINARY				Drawn By HCH	Drawn Date 08.07.19	Client Drawing No. -	PBA Drawing No. 020.0096.013	Revision A	ARUN DISTRICT COUNCIL YAPTON