



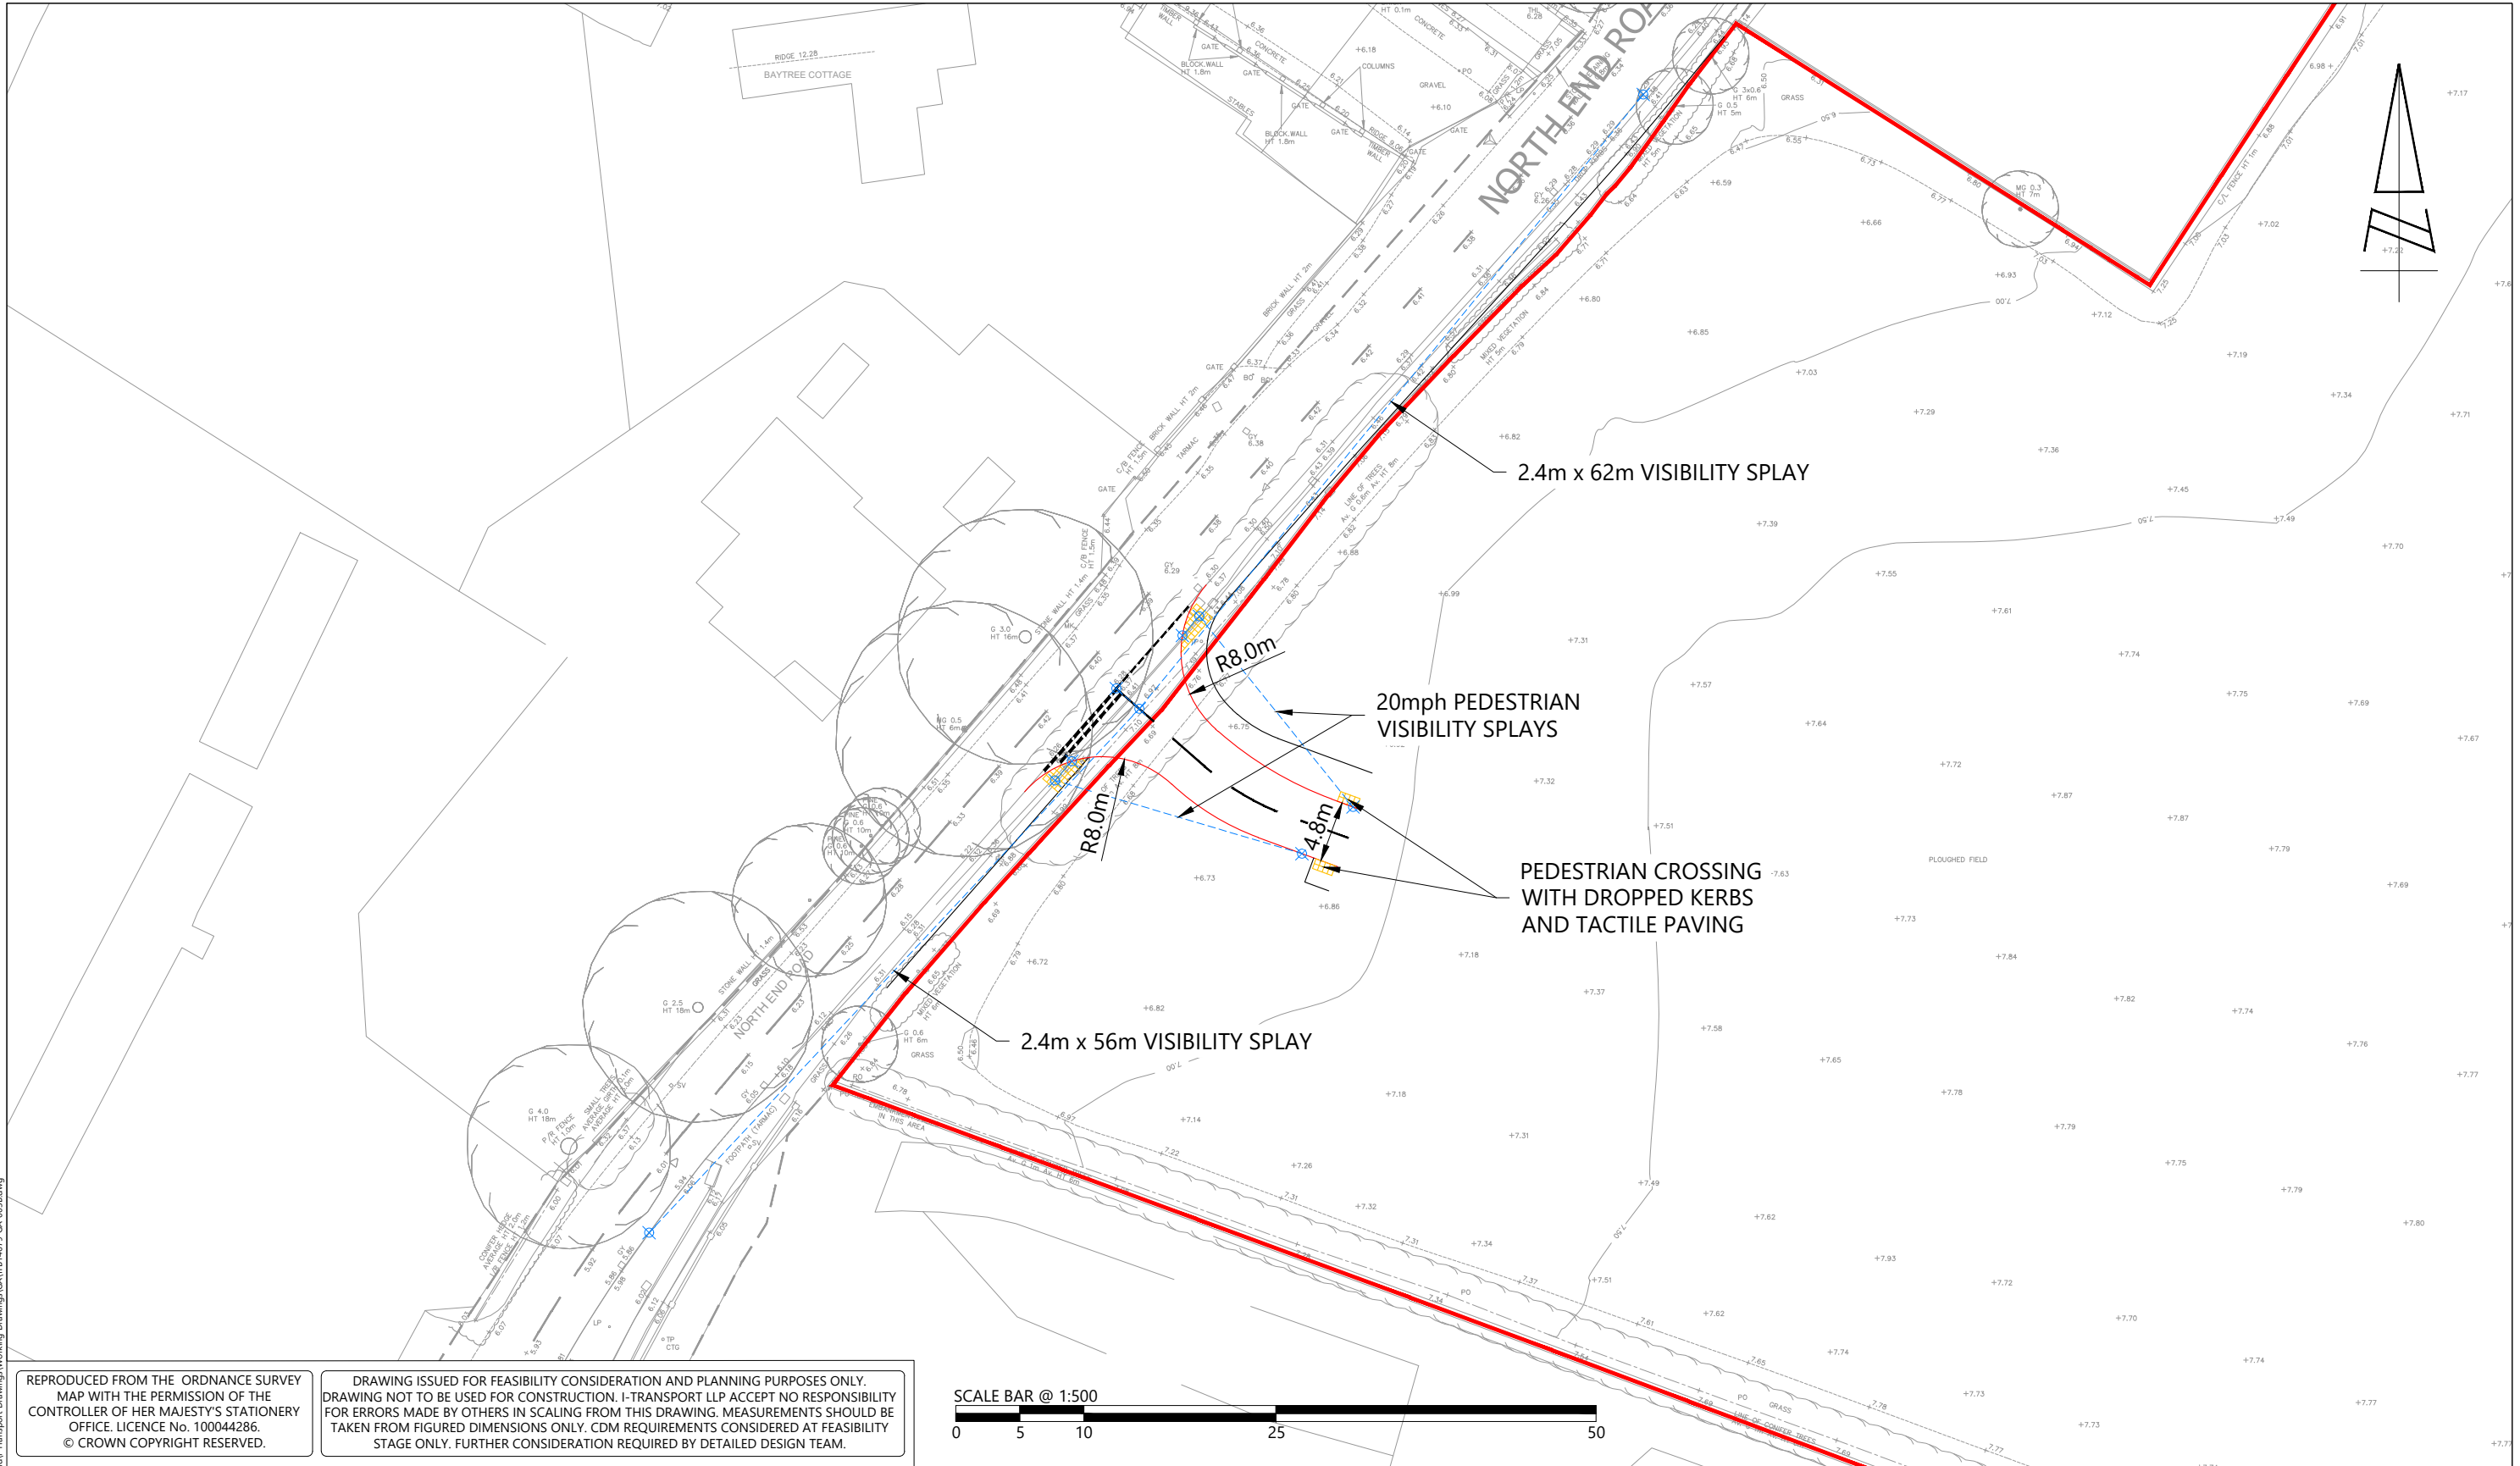

REPRODUCED FROM THE ORDNANCE SURVEY MAP WITH THE PERMISSION OF THE CONTROLLER OF HER MAJESTY'S STATIONERY OFFICE. LICENCE No. 100044286. © CROWN COPYRIGHT RESERVED.

DRAWING ISSUED FOR FEASIBILITY CONSIDERATION AND PLANNING PURPOSES ONLY. DRAWING NOT TO BE USED FOR CONSTRUCTION. I-TRANSPORT LLP ACCEPT NO RESPONSIBILITY FOR ERRORS MADE BY OTHERS IN SCALING FROM THIS DRAWING. MEASUREMENTS SHOULD BE TAKEN FROM FIGURED DIMENSIONS ONLY. CDM REQUIREMENTS CONSIDERED AT FEASIBILITY STAGE ONLY. FURTHER CONSIDERATION REQUIRED BY DETAILED DESIGN TEAM.

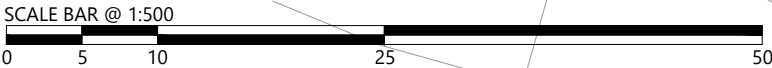

Grove House, Lutyens Close, Chineham Basingstoke, Hampshire, RG24 8AG www.i-transport.co.uk	REVDATEBYDESCRIPTIONCHKAPD STATUS:FOR INFORMATION	TITLE:TEMPORARY ACCESS PROJECT:LAND SOUTH OF FORD LANE CLIENT:REDROW HOMES	DRAWN:JMc	CHECKED:DS	APPROVED:DS
			PROJECT No:ITB14679	SCALE @ A3:1:500	DATE:02.03.21
			DRAWING No:ITB14679-GA-003	REV:B	