


DO NOT SCALE FROM THIS DRAWING


All drawings to be read in conjunction with all relevant drawings and specifications.

All dimensions to be checked on site and discrepancies advised immediately to the Structural Engineer & Architect prior to the commencement of any work. All dimensions or supplementary drawings are to be approved by Structural Engineer.


The contractor is to verify all details of the existing structure and inform the Structural Engineer of any discrepancies prior to the procurement of the new structure. Beams / Steelwork not to be ordered based on these drawings or calculations. Site level measurements MUST be taken.

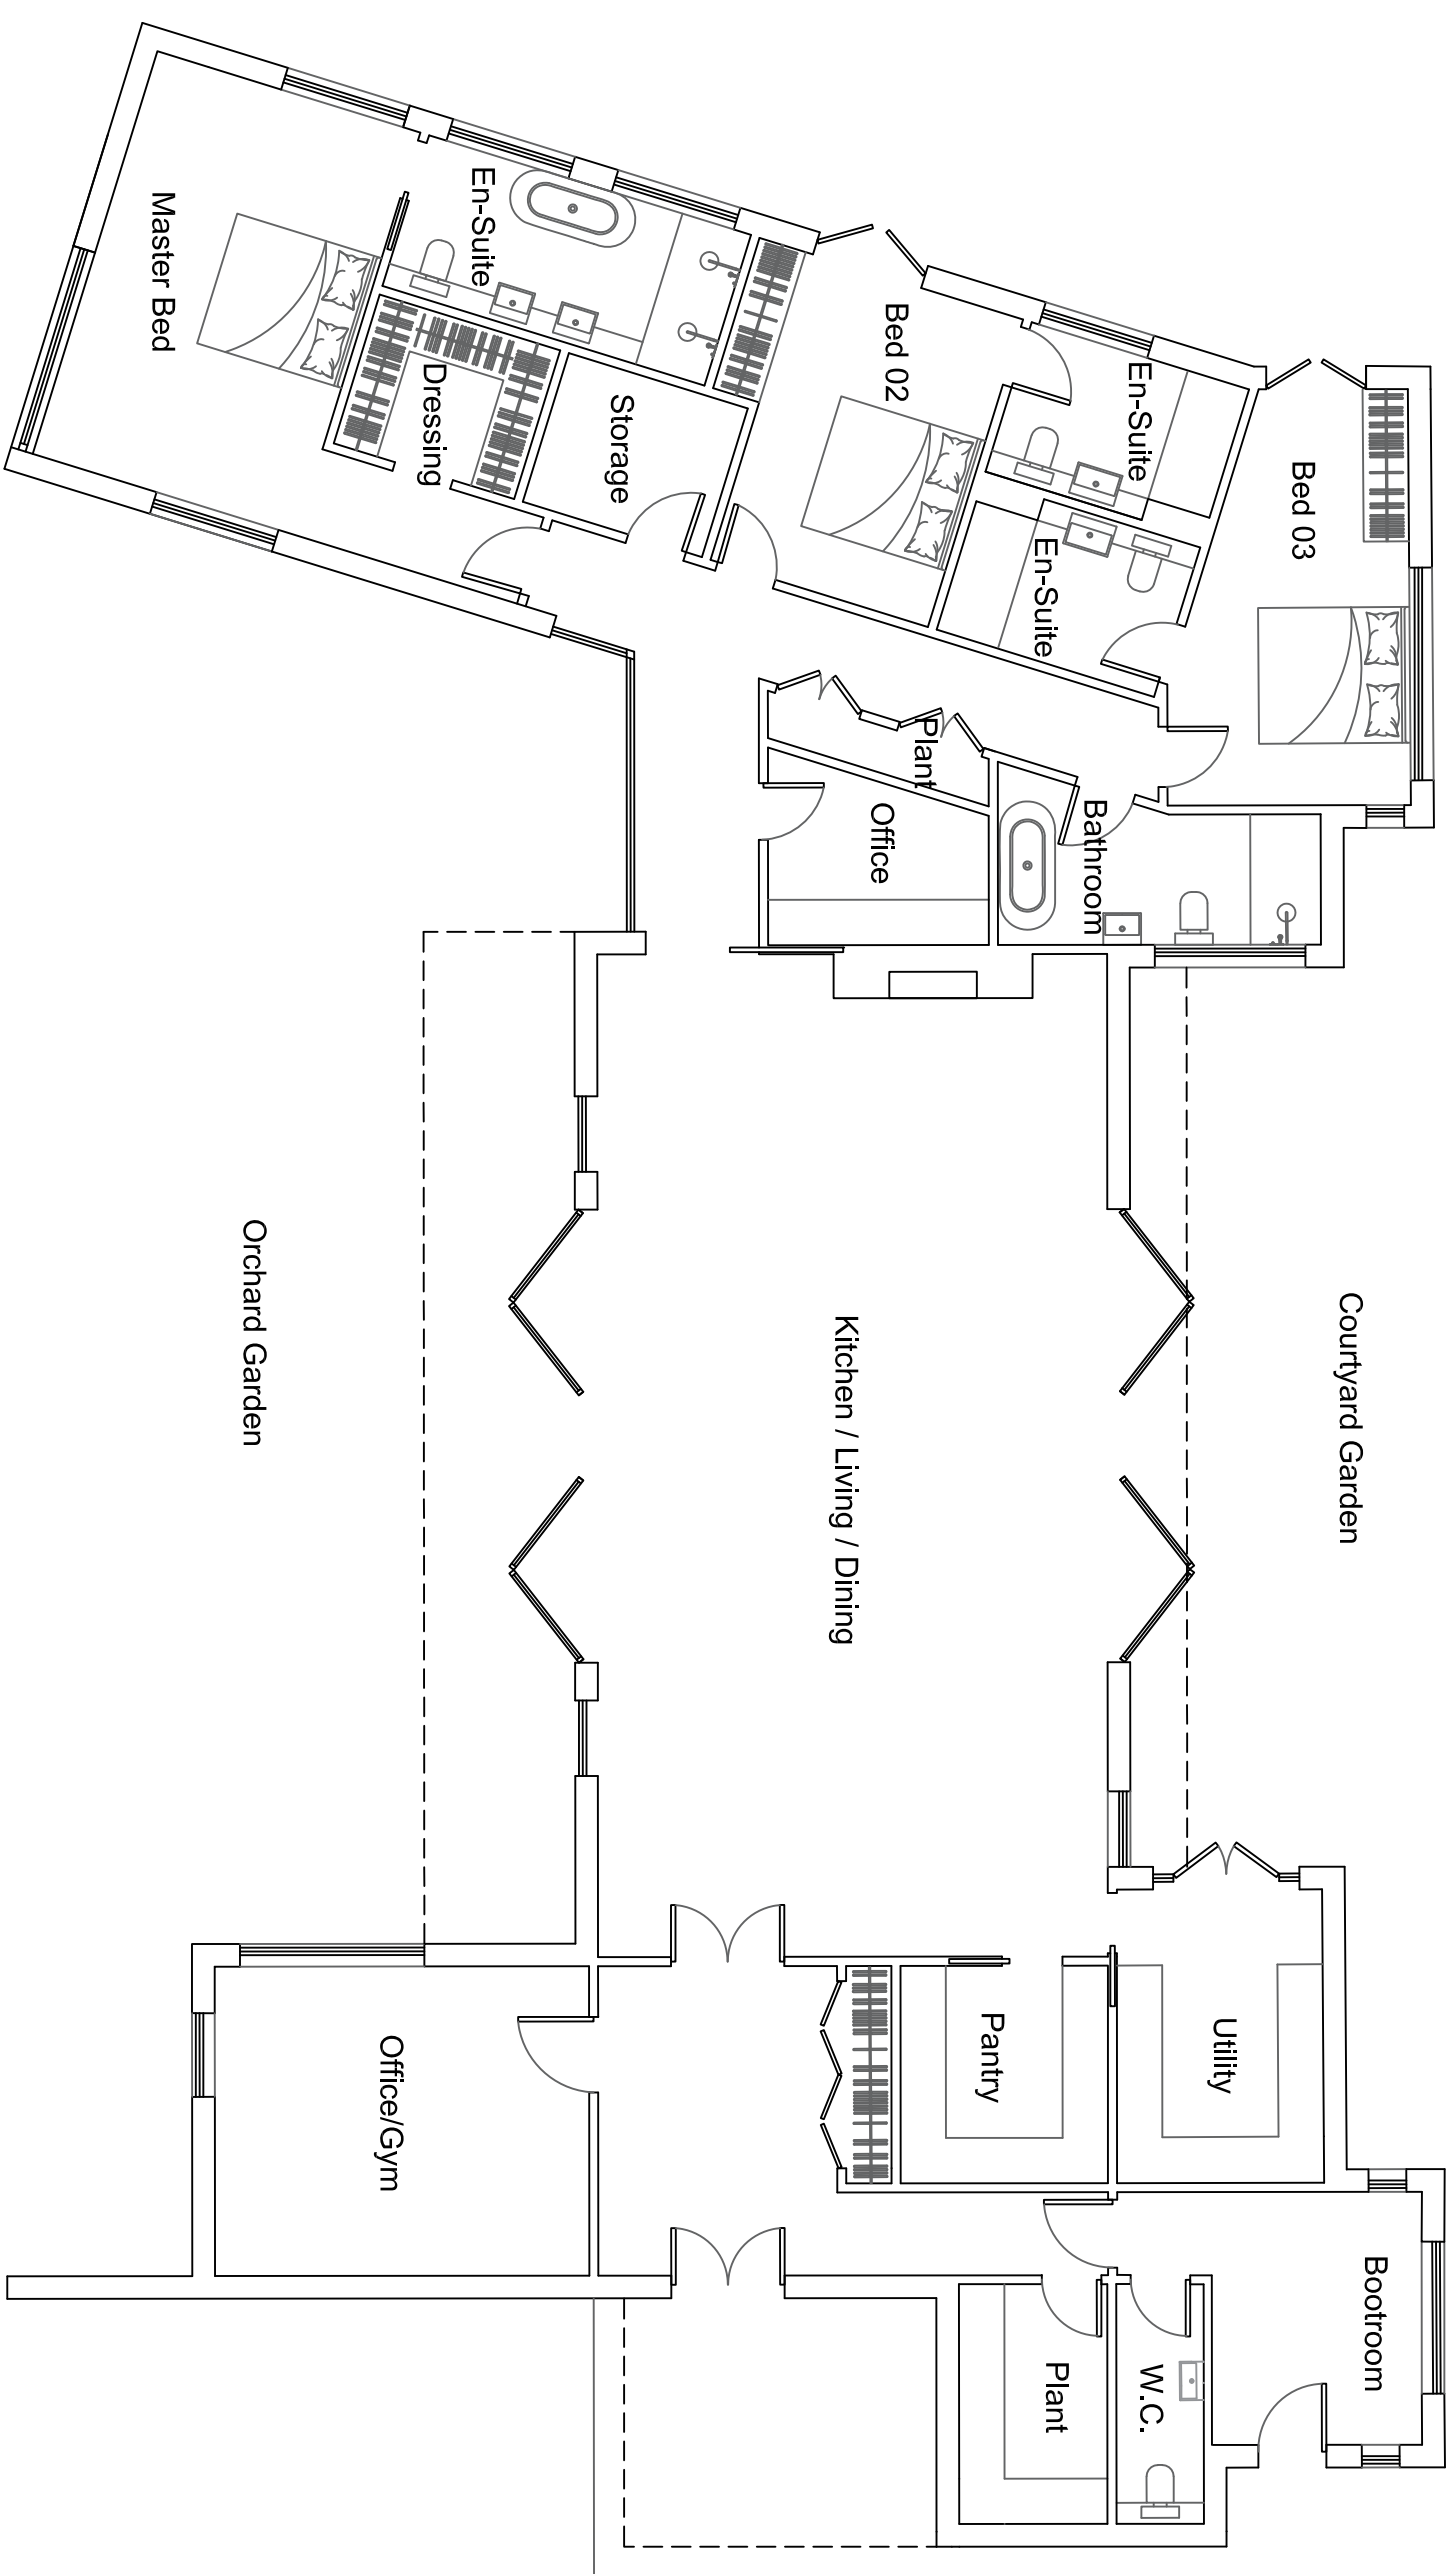

Key Plan:

 

Rev: Date: Details:

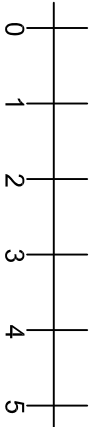

Drawing Notes:

THIS IS A CAD DRAWING

UNDER NO CIRCUMSTANCES SHALL MANUAL ALTERATIONS BE MADE. FIGURED DIMENSIONS TAKE PREFERENCE TO SCALE.

All dimensions and levels to be checked by Contractor and verified before work commences, dimensions must be not be scaled from this drawing. Copyright reserved.

Copyright Is Reserved

COPYING OR REPRODUCTION OF THIS DRAWING OR ELECTRONIC DATA WITHOUT THE WRITTEN PERMISSION OF OOA Ltd IS NOT PERMITTED.

Disclaimer

THE HARD COPY ACCOMPANYING THE ELECTRONIC DATA IS THE LEGAL TRANSMISSION OF INFORMATION. THE ELECTRONIC DATA ARE ISSUED ONLY FOR CONVENIENCE OF USE AND ARE NOT TO BE USED FOR ANY OTHER PURPOSE. ANY REPRODUCTION OR ALTERATION OF THE DATA WITHOUT THE WRITTEN PERMISSION OF OOA LTD IS ACCEPTED.

00/A

General Notes:

This drawing remains the property of OOA Ltd and may not be reproduced or copied without consent in writing. Do not scale from this drawing. Use figured dimensions only. All dimensions are shown in metric. This drawing is based on dimensional survey information. The architect cannot accept responsibility for the accuracy of this survey information. This drawing may contain colour data. Please refer to the original electronic document.

Project Address:	Project No:
Church Farm House	CFH_NEW
Drawing Status:	Drawn/Checked:
PLANNING	-
Client:	A1 Scale:
-	1:50
Drawing Title:	Date:
Proposed Plan	01.2025
Drawing No:	Revision:
-	-