
Key
Grass
Shrubs
Hedge
Tree - Class A
Tree - Class B
Tree - Class C
Tree - Class U
Tree Bole
RPA of tree to be retained
RPA of tree to be removed
Construction Exclusion Zone (CEZ)
Ground Protection
Tree Protection Fencing
No-dig surfacing

0 5 10 15 m

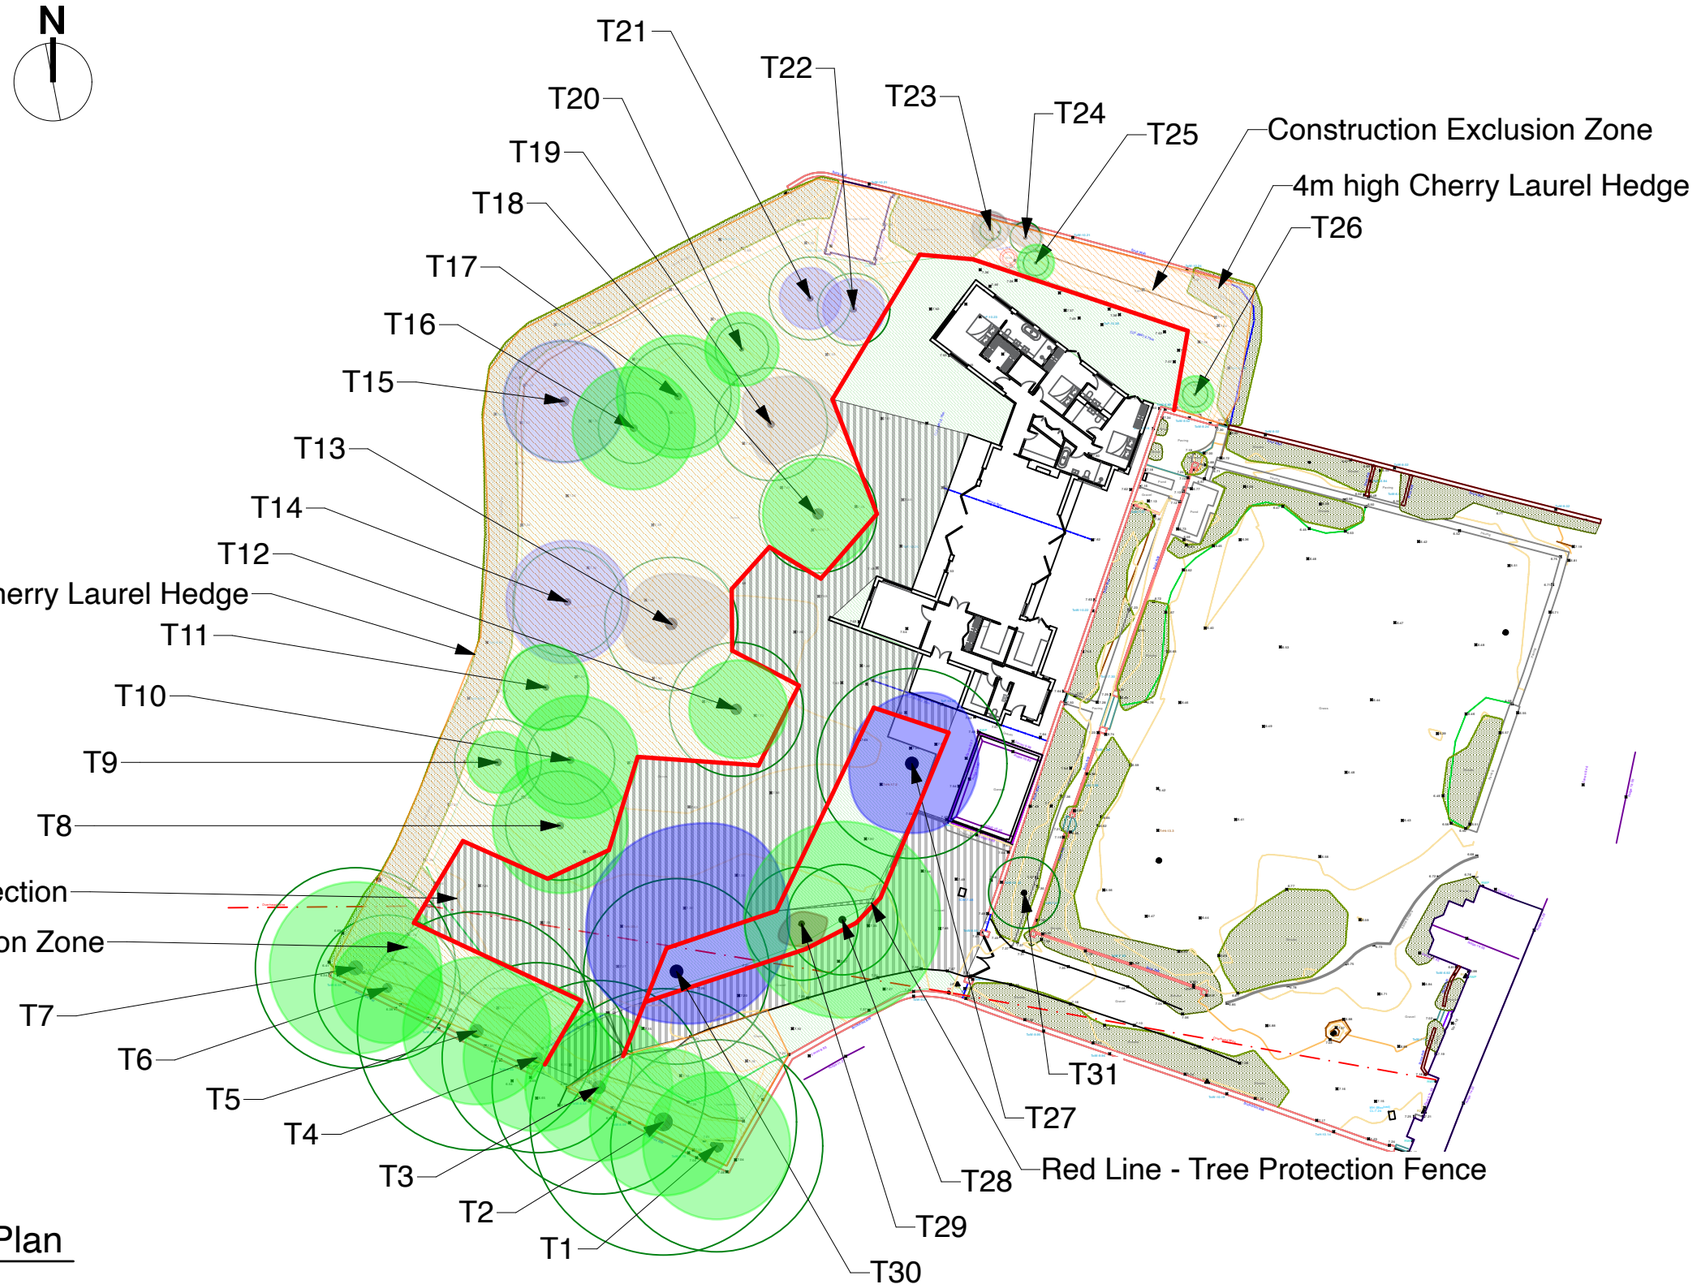

1 Tree Protection Plan
Scale: 1:500

No.	Date	Revision Notes	Zone	Approvals	No.	Date	Issue Notes

Design Firm: Barry Holdsworth Ltd	Project Title: Church Farm House Church Lane Yapton West Sussex BN18 0EP	Project Manager: Barry Holdsworth	Project ID: Tree Survey
		Drawn By: Barry Holdsworth	Scale: 1:500@A3
Consultant: Barry Holdsworth 07968 298385	Drawing Title: Tree Protection Plan	Reviewed By	Drawing No.: Sht-2 of 1
		Date: 12/08/2025	
		CAD File Name	