
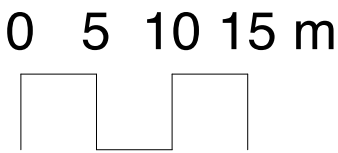



Key

- Grass
- Shrubs
- Hedge
- Tree - Class A
- Tree - Class B
- Tree - Class C
- Tree - Class U
- Tree Bole
- RPA of tree to be retained
- RPA of tree to be removed
- Construction Exclusion Zone (CEZ)
- Ground Protection
- Tree Protection Fencing
- No-dig surfacing

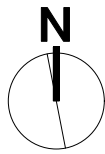

3m high Cherry Laurel Hedge

4m high Cherry Laurel Hedge

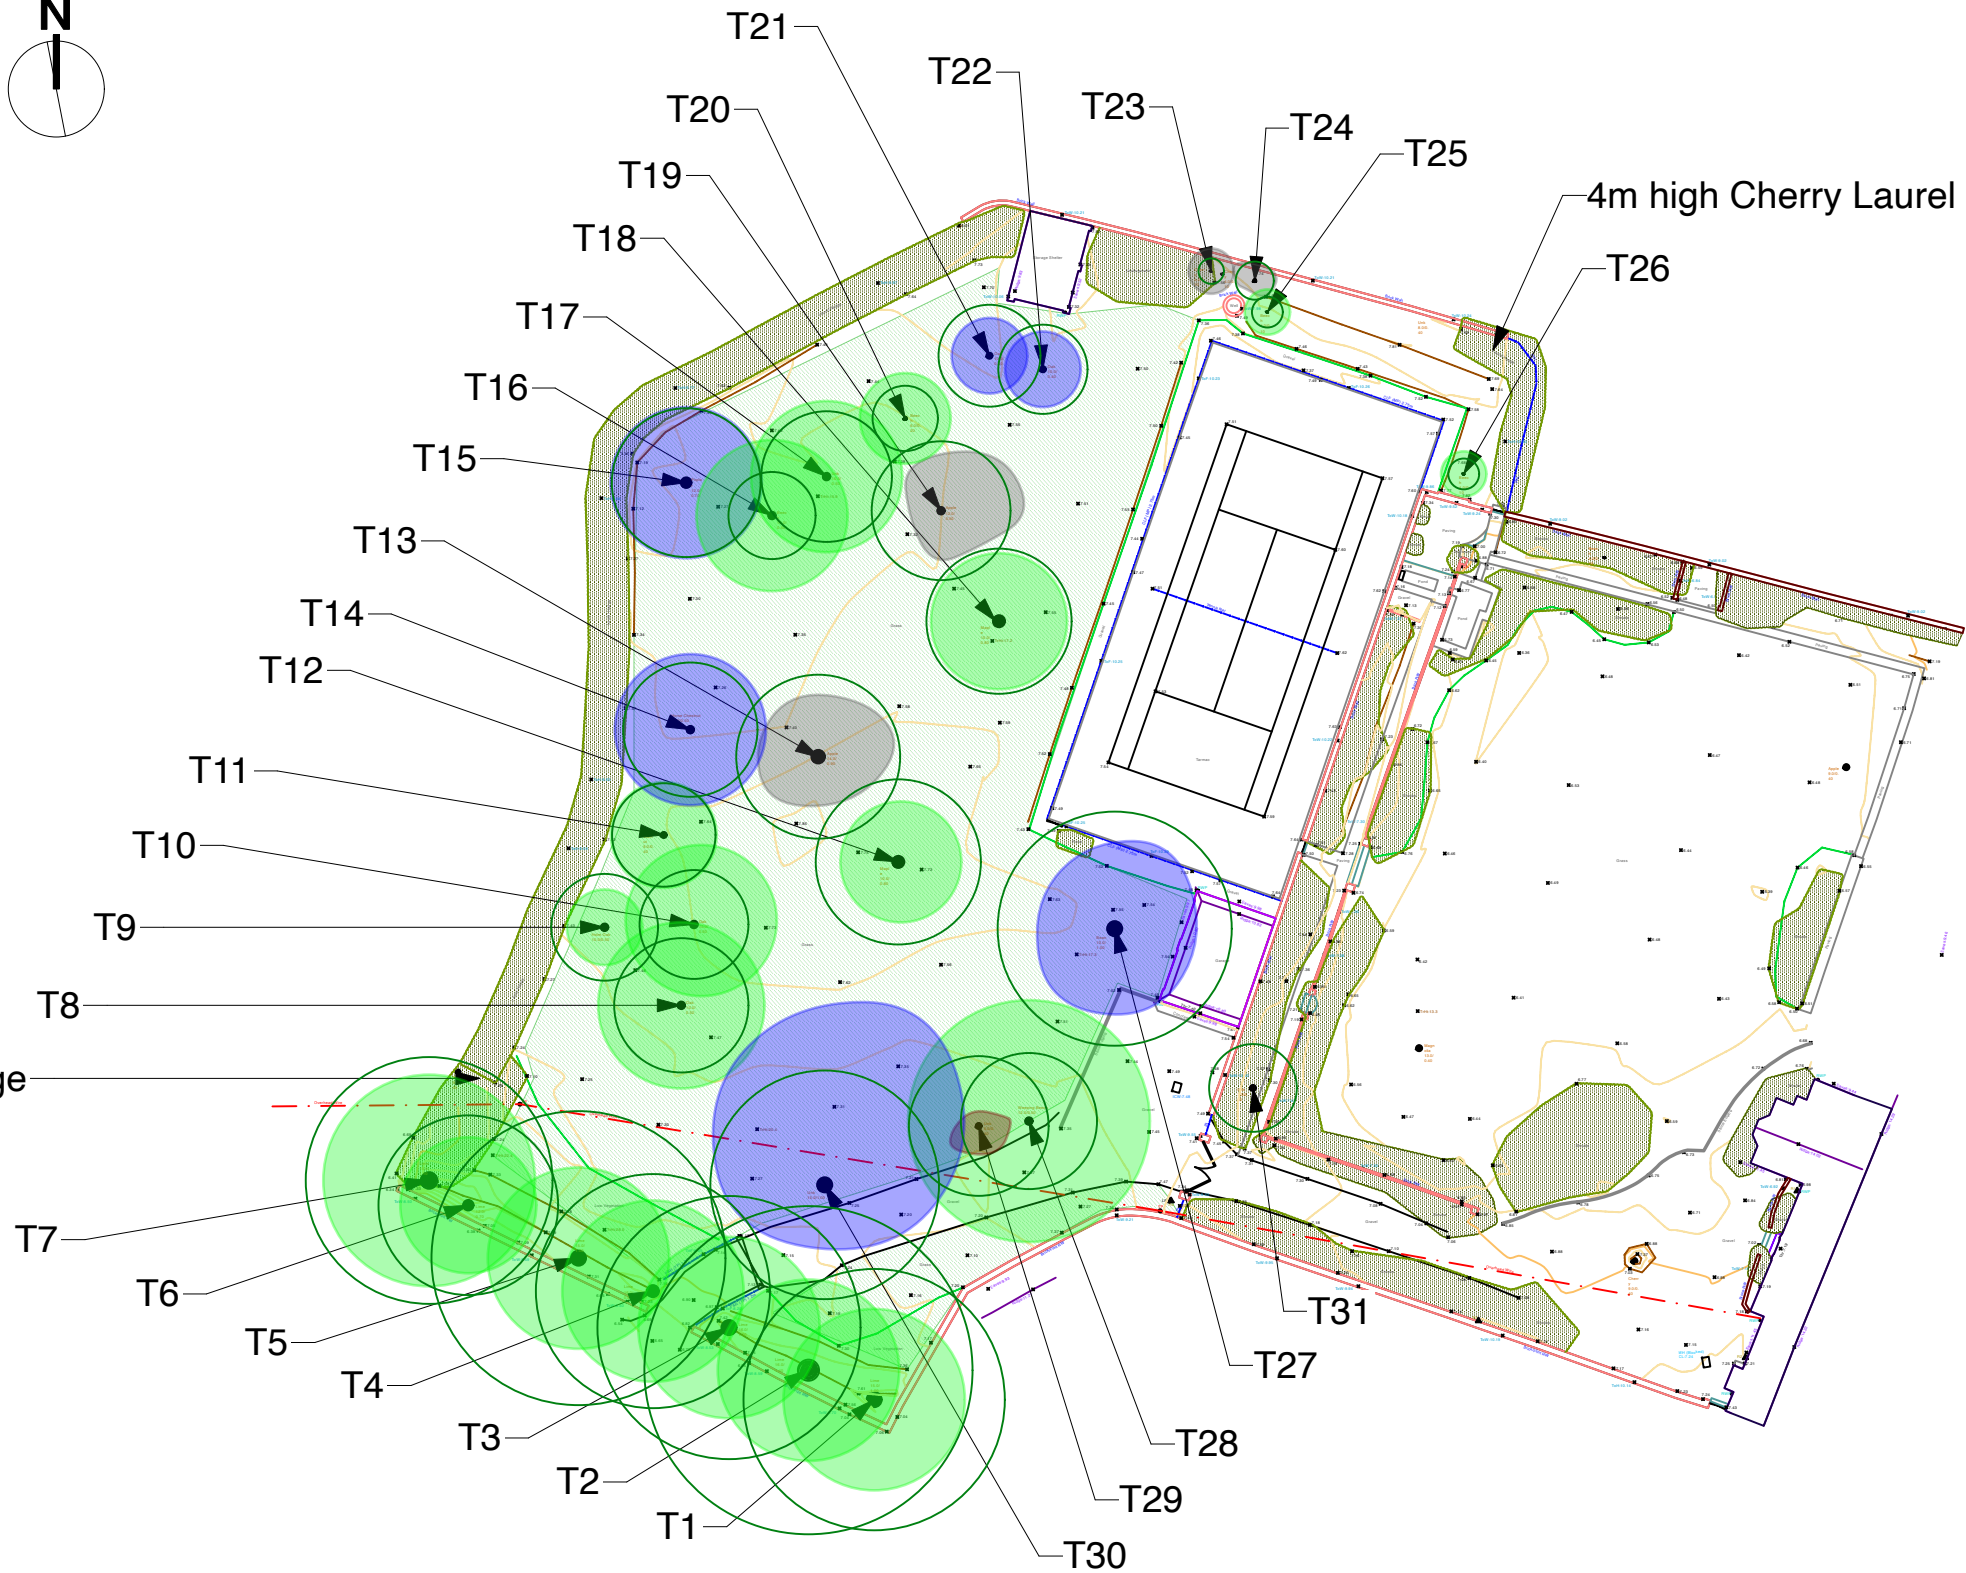

1 **Tree Survey Plan**
Scale: 1:500

No.	Date	Revision Notes	Zone	Approvals	No.	Date	Issue Notes	



Design Firm	Barry Holdsworth Ltd	Project Title	Church Farm House Church Lane Yapton West Sussex BN18 0EP	Project Manager	Barry Holdsworth	Project ID	Tree Survey
Consultant	Barry Holdsworth 07968 298385	Drawing Title	Tree Survey Plan	Reviewed By		Scale	1:500@A3
		Date	12/08/2025	Drawing No.			Sht-1
		CAD File Name					of 1