



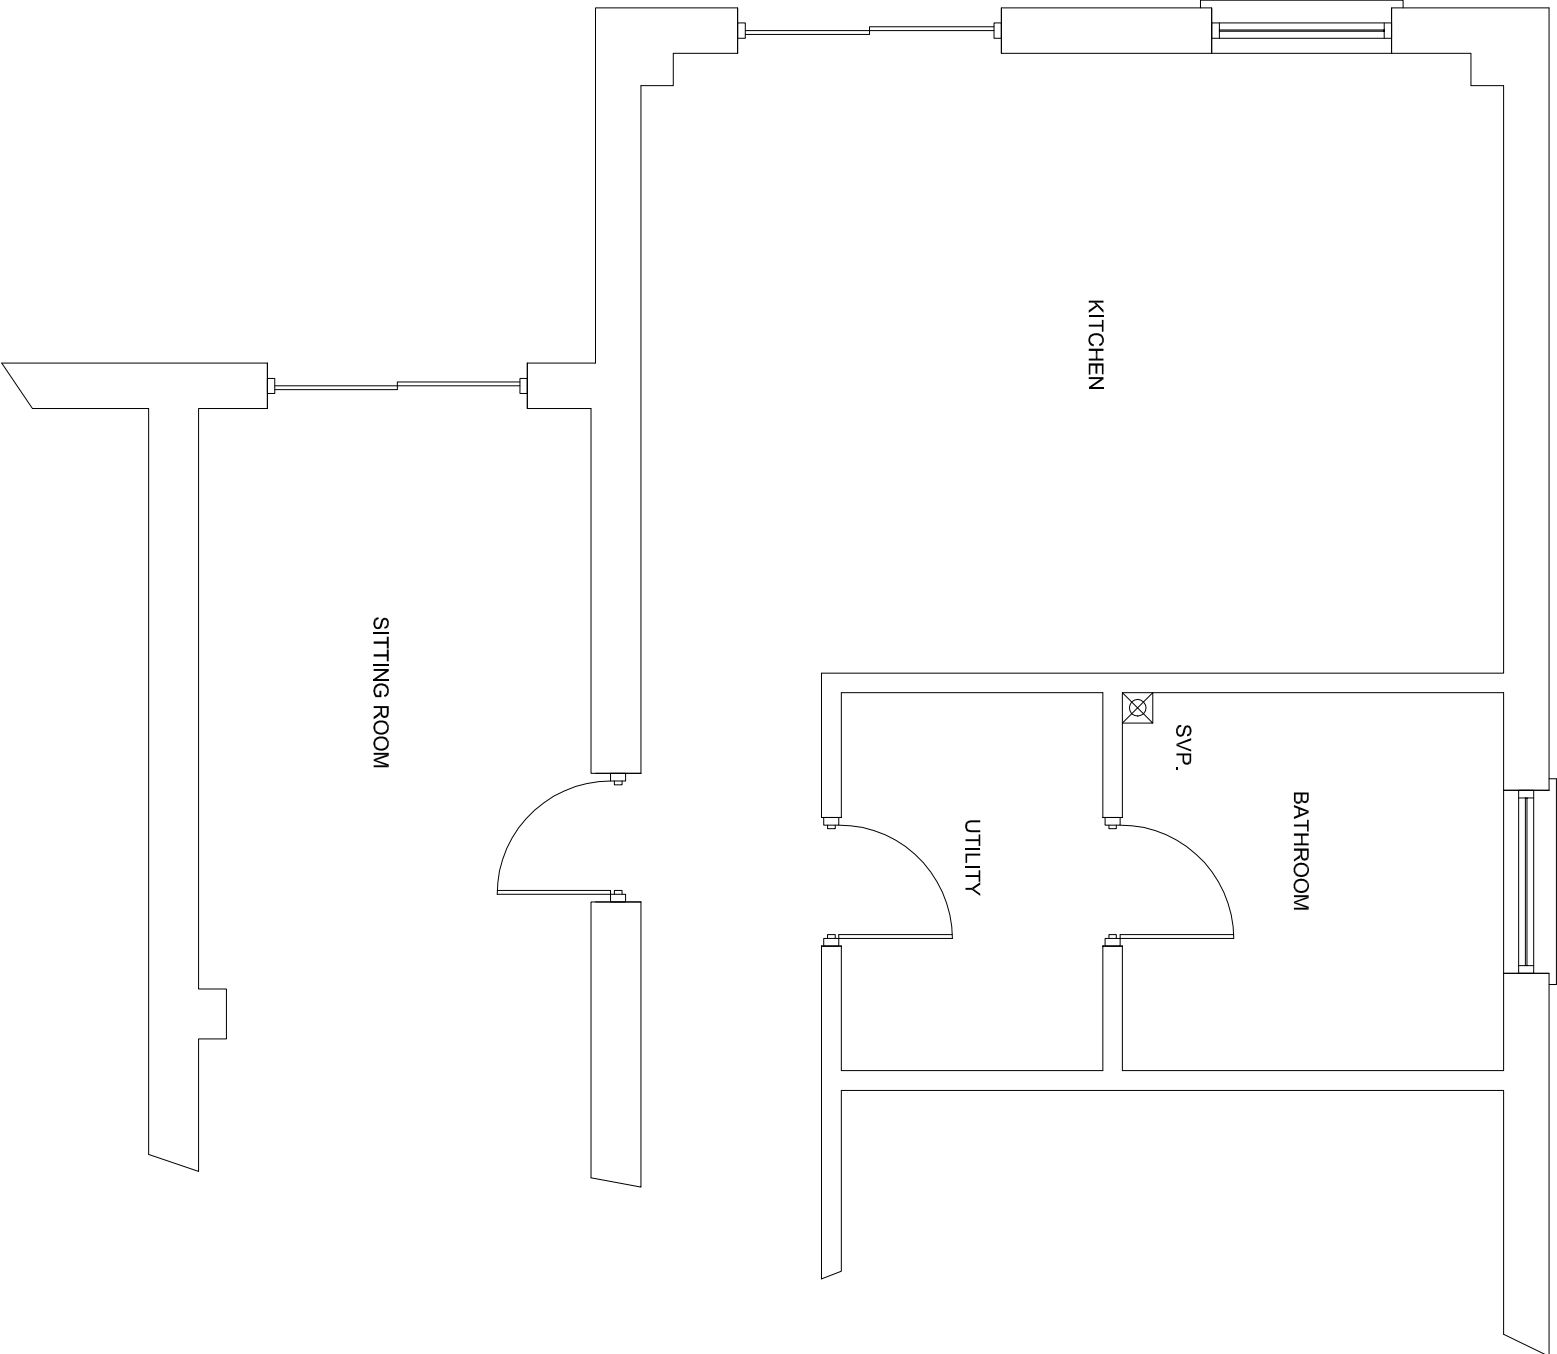

EXISTING GROUND FLOOR PLAN

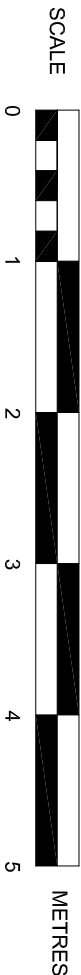

SUSSEX BUILDING CONSULTANCY LIMITED

BET-NA, BILSHAM ROAD, YAPTON,
BOGNOR REGIS, WEST SUSSEX.

SCALE - 1/50 REV - DATE - 26/09/2012



partner

LABC

3 NORTHCOOTE ROAD
BOGNOR REGIS
PO21 5LZ

TEL/FAX - (01243) 861379