



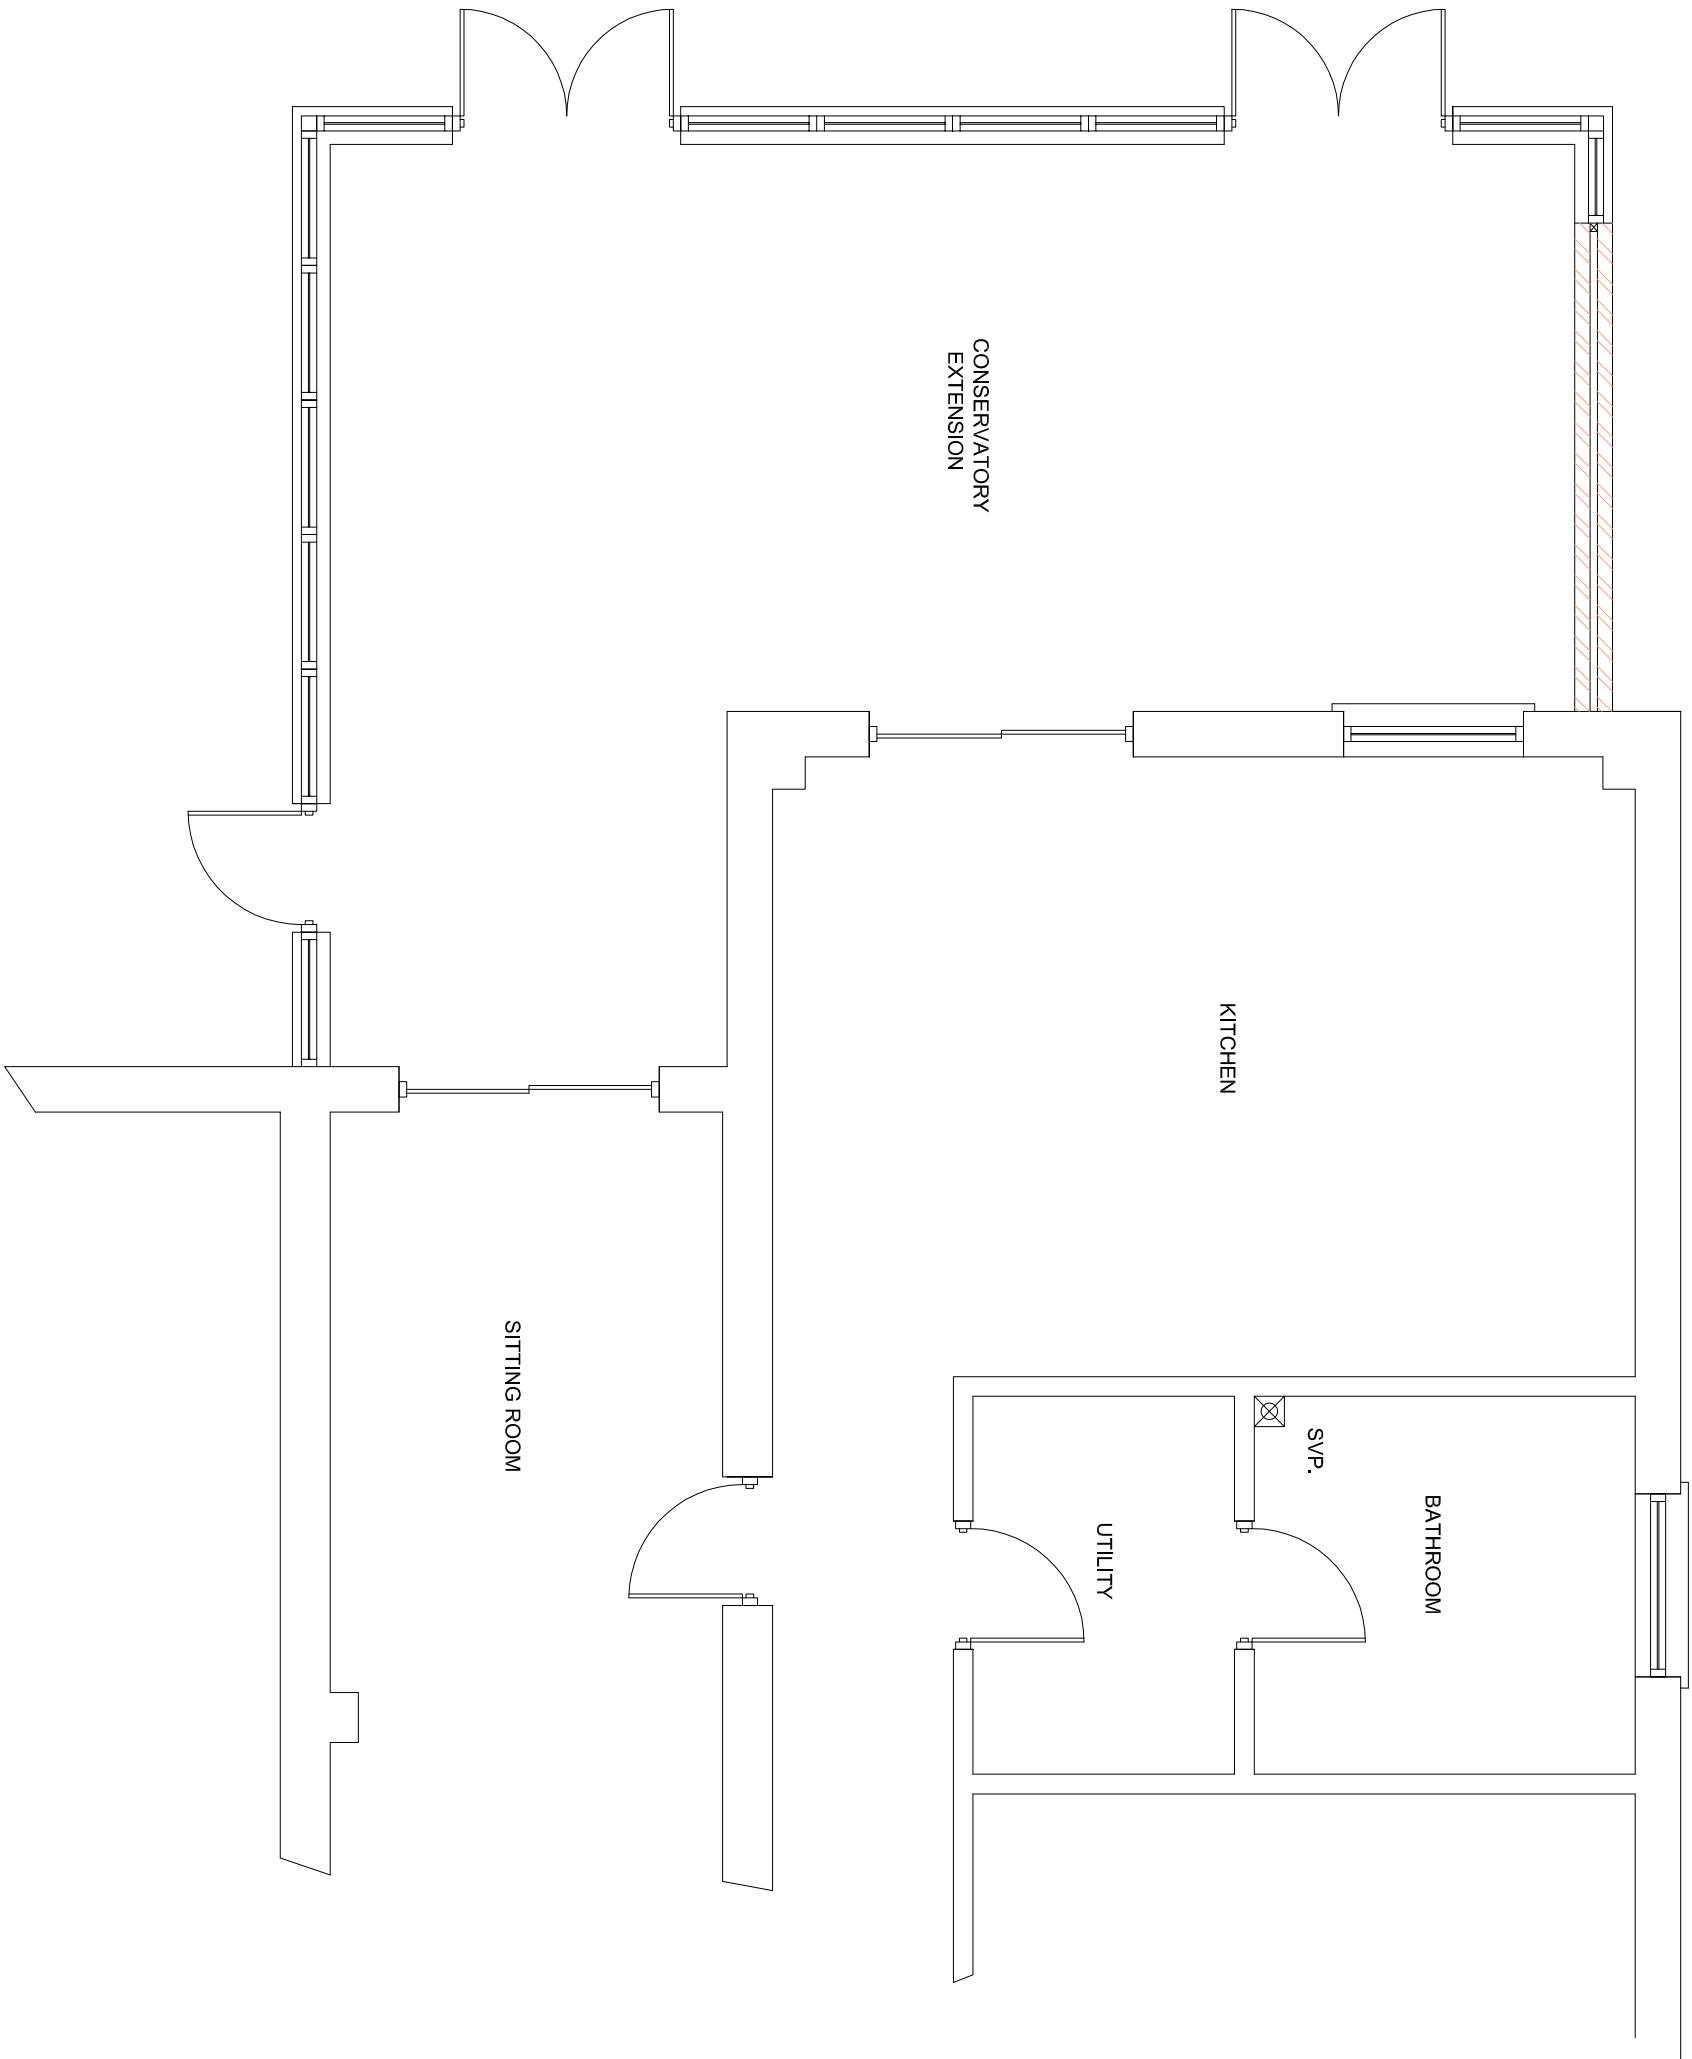

PROPOSED GROUND FLOOR PLAN

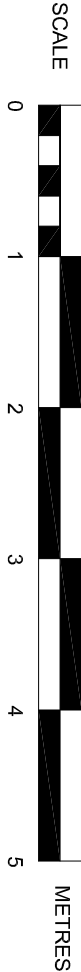

SUSSEX BUILDING CONSULTANCY LIMITED

BET-NA, BILSHAM ROAD, YAPTON,
BOGNOR REGIS, WEST SUSSEX.

SCALE - 1/50 REV - A DATE - 05/10/2012



partner
LABC

3 NORTHCOTE ROAD
BOGNOR REGIS
PO21 3LZ
TEL/FAX - (01243) 861379