


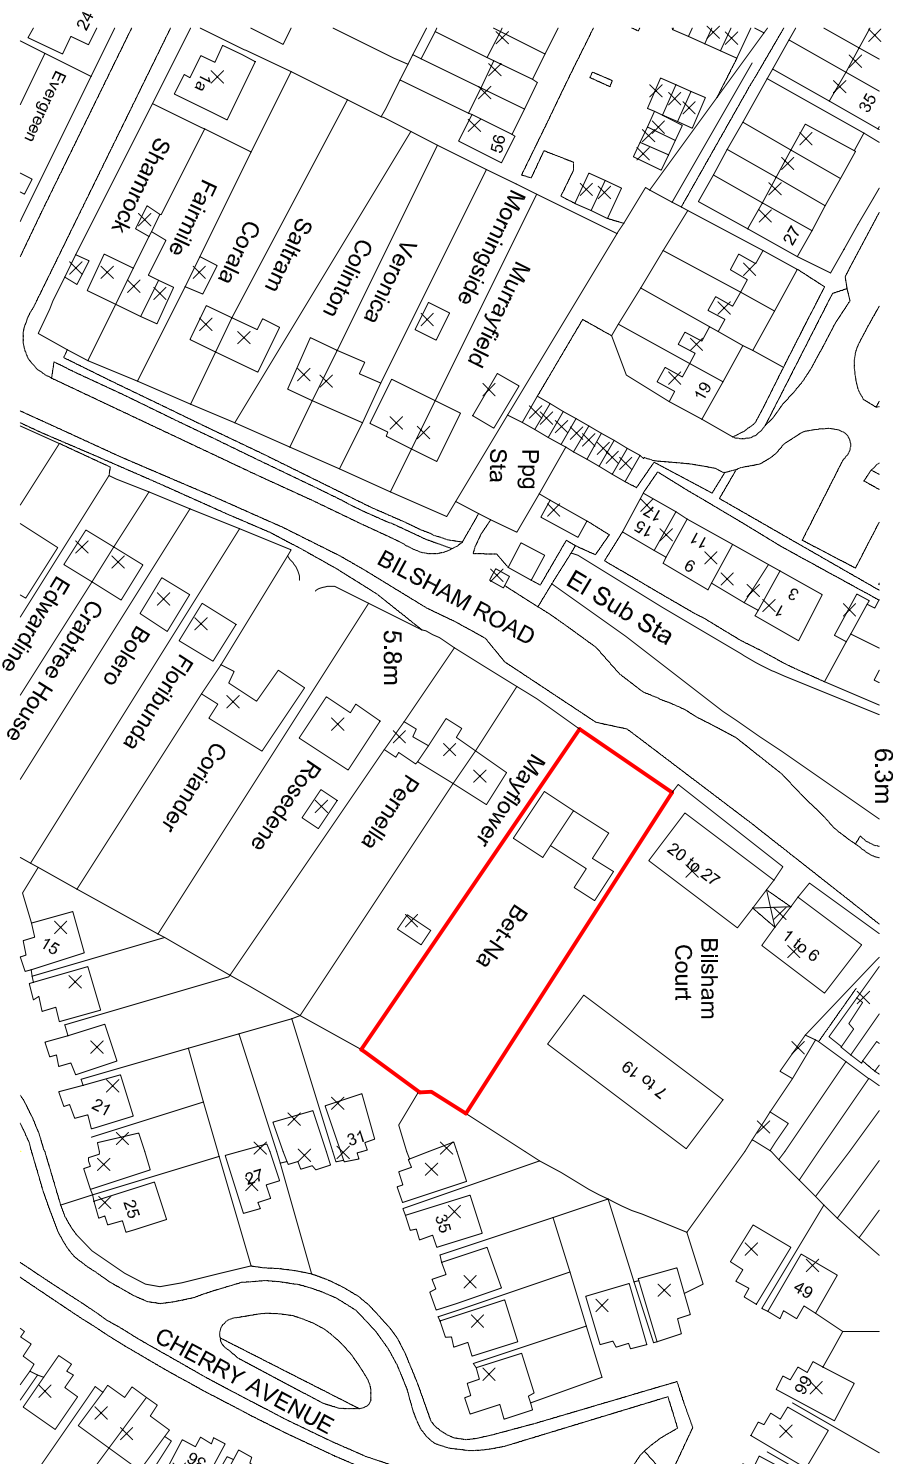

© Crown Copyright 2012. All rights reserved. Licence number 100020449

LOCATION PLAN 1/1250

SUSSEX BUILDING CONSULTANCY LIMITED BET NA, BILSHAM ROAD, YAPTON, BOGNOR REGIS, WEST SUSSEX. SCALE - 1/1250 REV - DATE - 28/09/2012	LABC partner 3 NORTHCOOTE ROAD BOGNOR REGIS PO21 5LZ TEL/FAX - (01243) 861379
---	---