




STREET ELEVATION - WEST TO NORTH END ROAD - Plots 1, 3 & 4

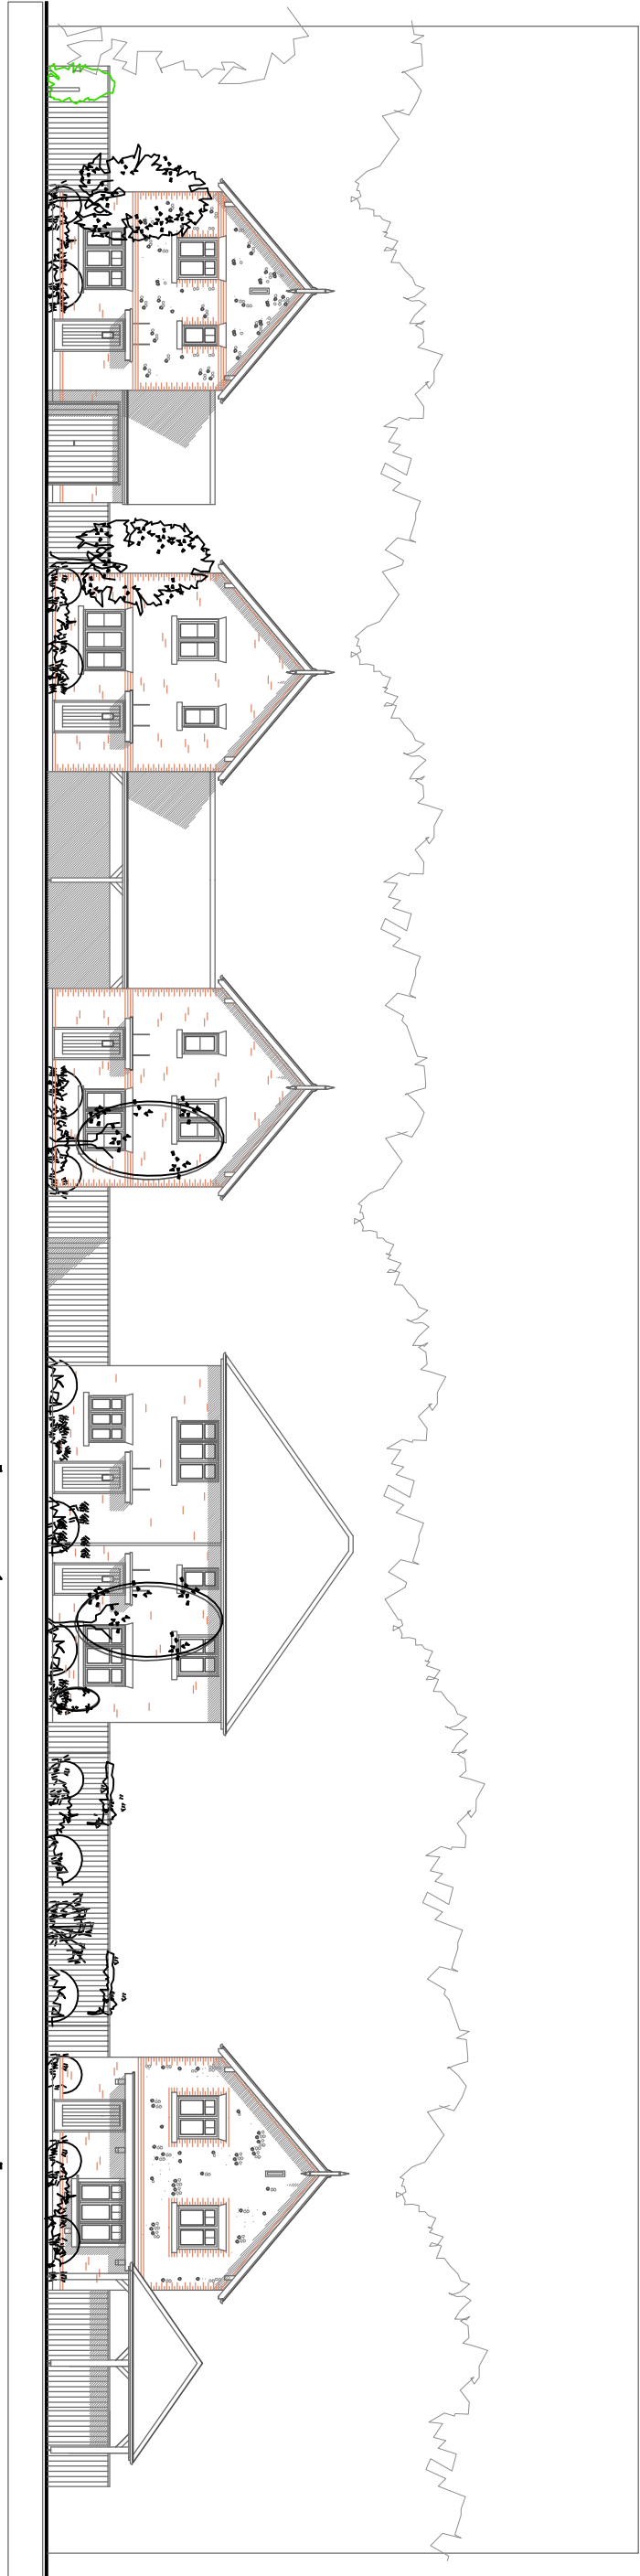

STREET ELEVATION - WEST - Plots 5 to 10



STREET ELEVATION - EAST - Plots 2, 3 & 4

CROSSLEY DESIGN
ARCHITECTURE

25 Hazelhurst Crescent, Findon Valley, Worthing, BN14 0HW
t. 01903 877221 e. mail@crossleydesign.co.uk w. www.crossleydesign.co.uk

client
CRAYFERN HOMES

project
RESIDENTIAL DEVELOPMENT
ORCHARD BUSINESS PARK
NORTH END ROAD
YAPTON, BN18 0GA

drawing
STREET ELEVATIONS

0m 5.0m 10m
1:200 scale @ A2

scale	date	job no.	dmg no.	rev.
1:200 @A2	MAY 18	1706	2.13	-