



File Location: K:\33000-133981\33987 - DROVE LANE - YAPTON\GRAPH\INFRASTRUCTURE\DRAWINGS\4 - TYPICAL CONSTRUCTION DETAILS & SuDS SECTIONS.DWG

POND 8

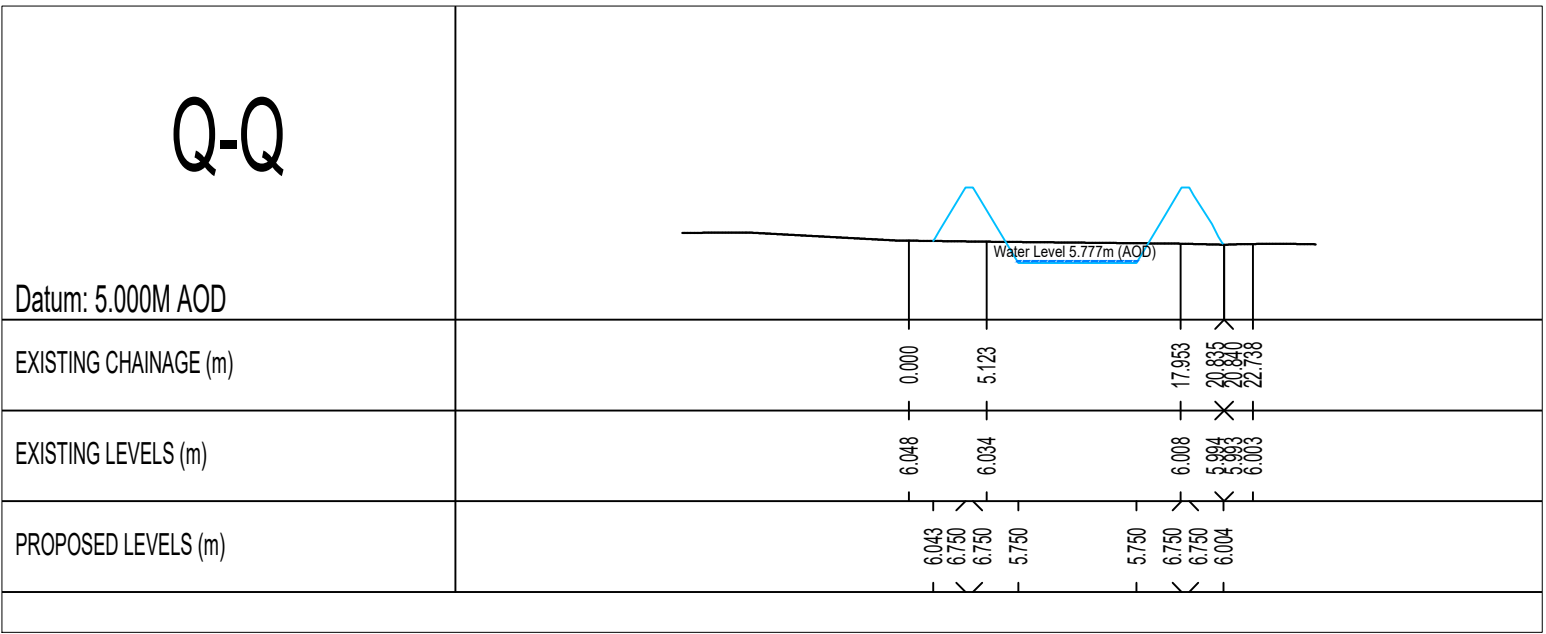


SECTION Q-Q
SCALE H1:500 V1:100

POND 9

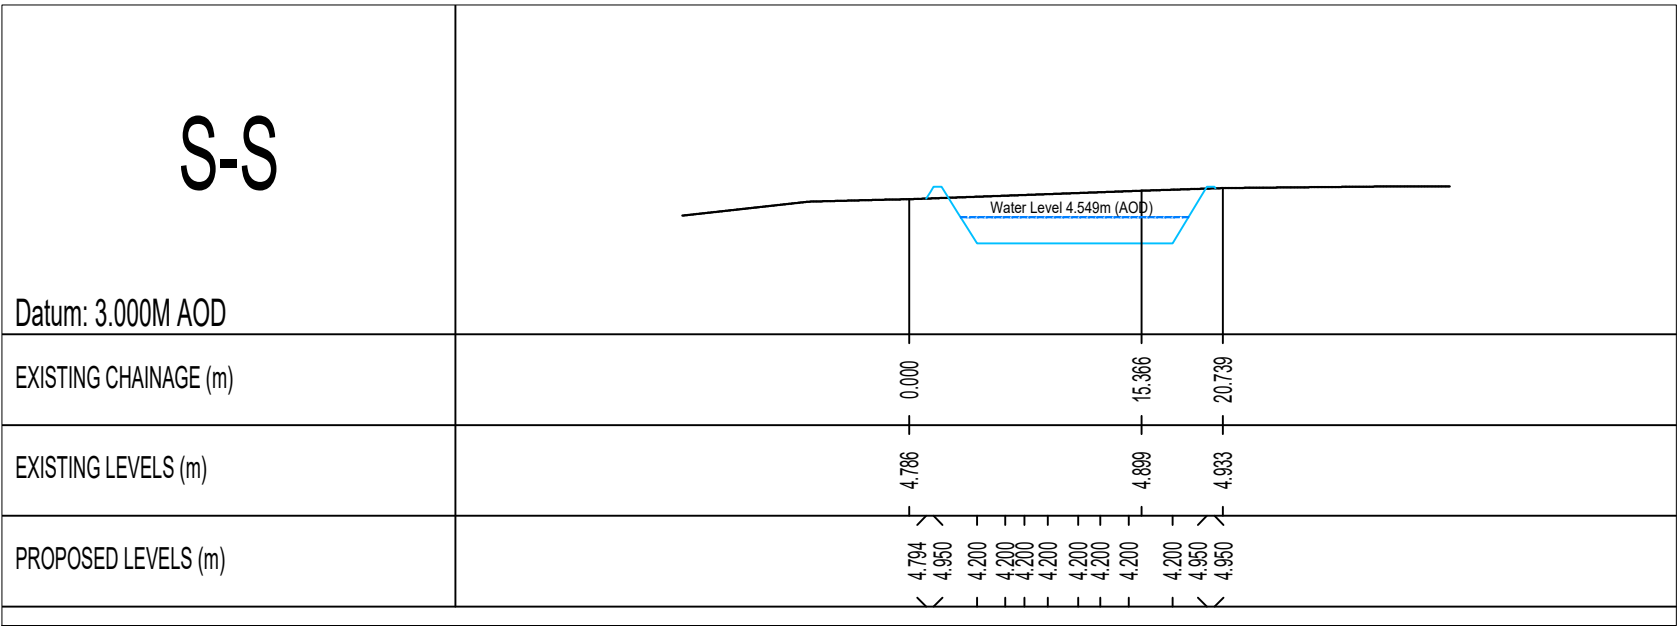


SECTION S-S
SCALE H1:500 V1:100


POND 10

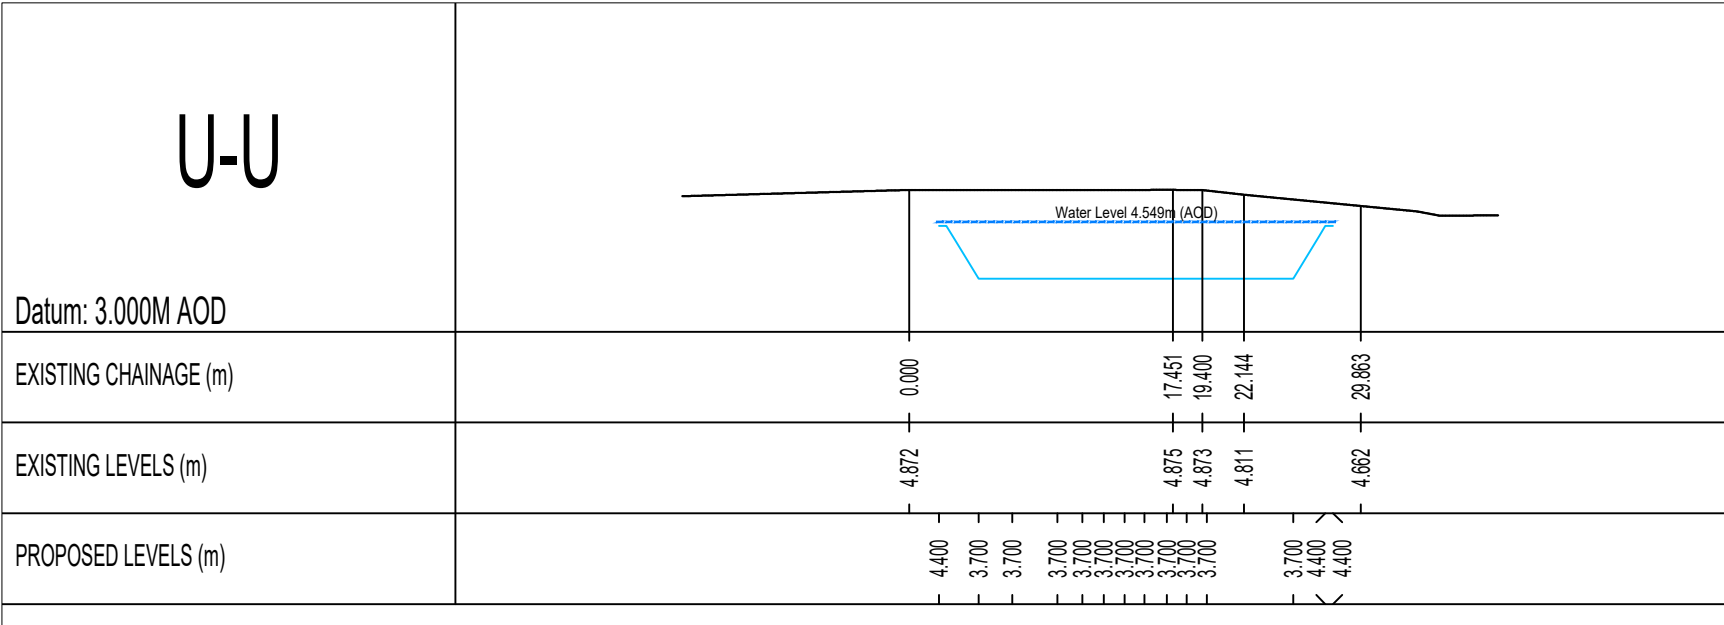


SECTION U-U
SCALE H1:500 V1:100

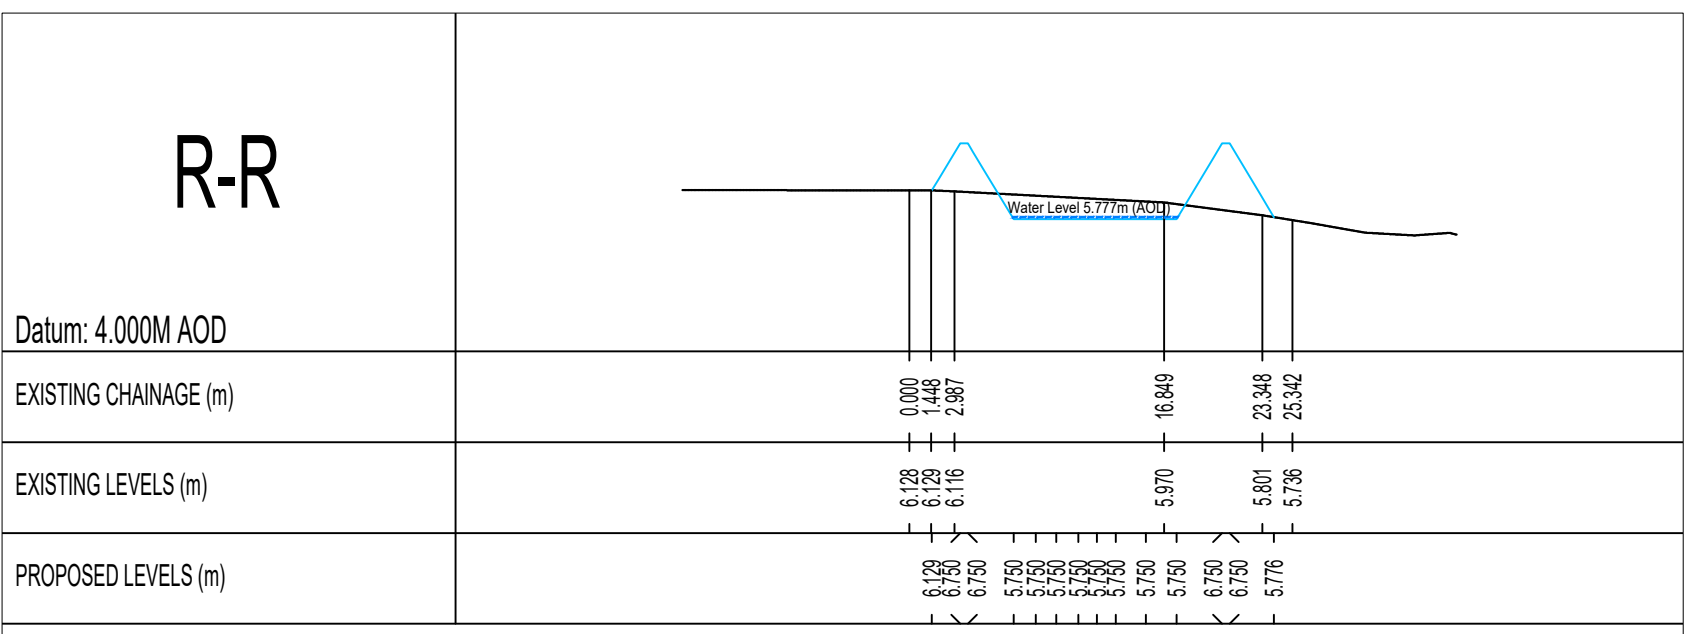




SECTION R-R
SCALE H1:500 V1:100

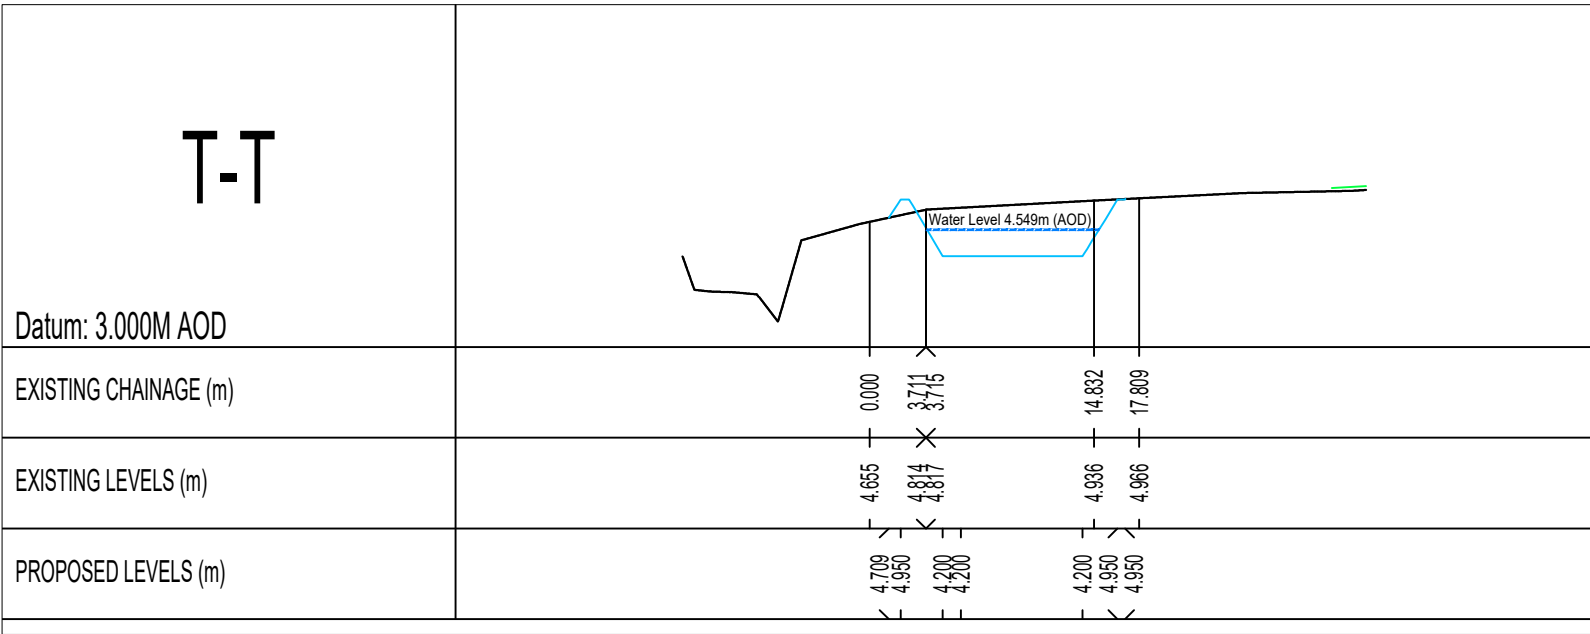

SECTION T-T
SCALE H1:500 V1:100

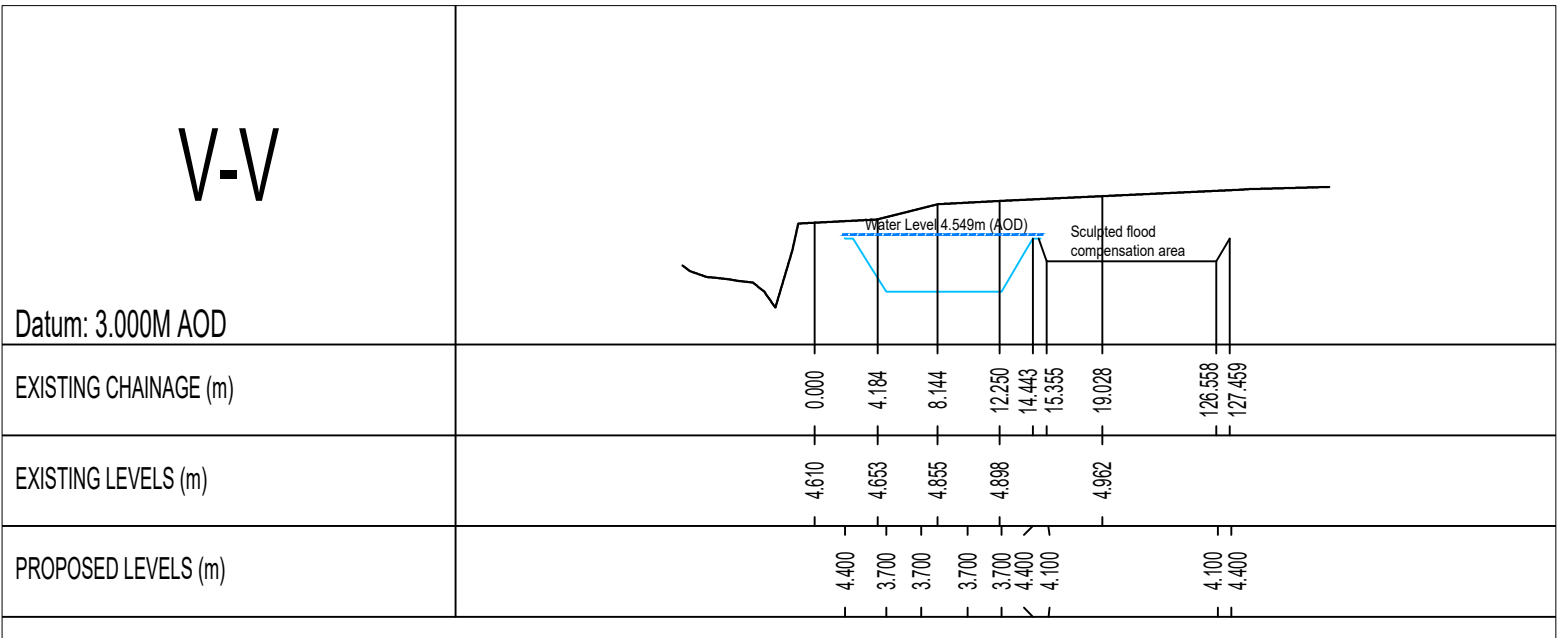

SECTION V-V
SCALE H1:500 V1:100

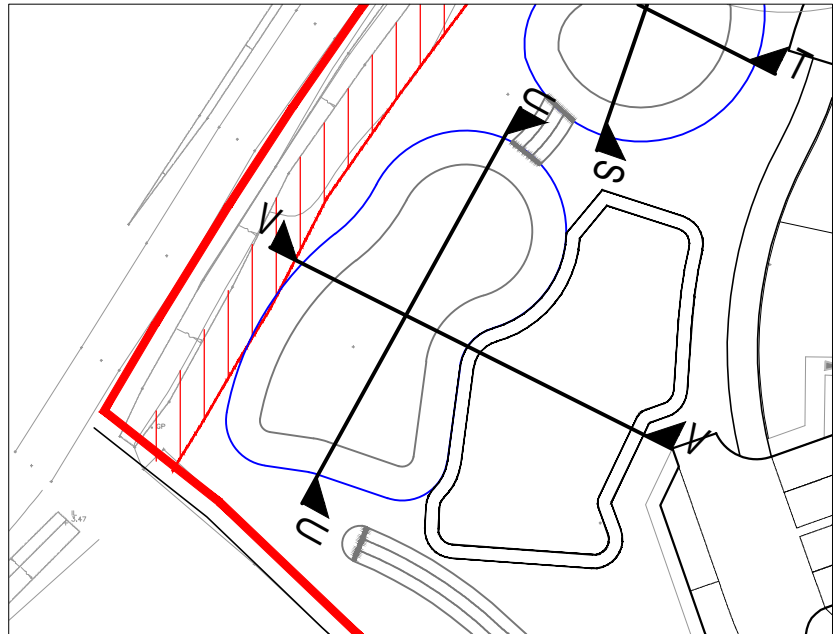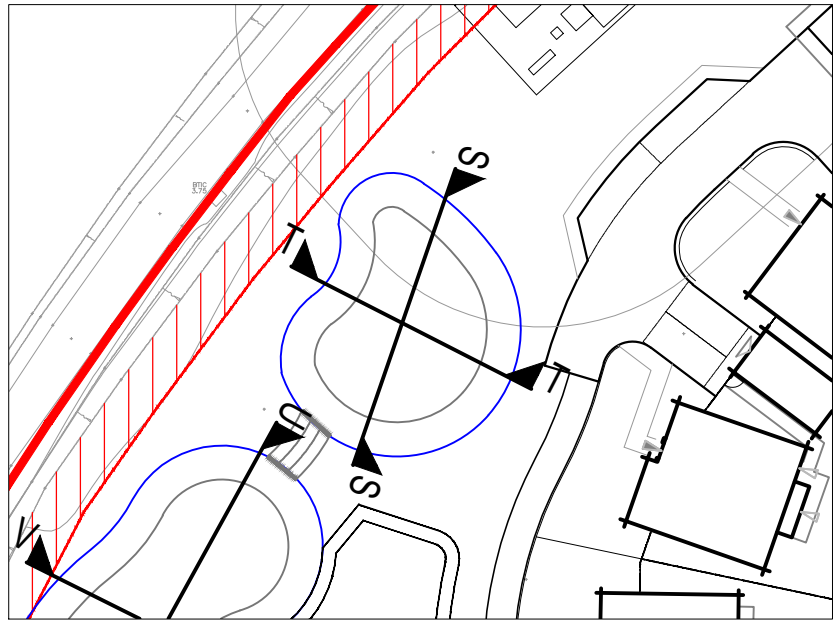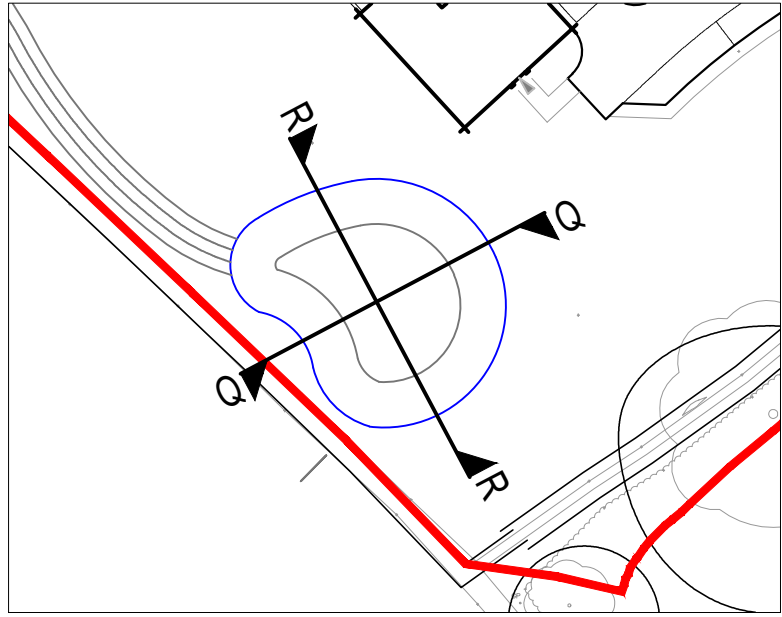

CIVIL / STRUCTURAL DESIGN RISK MANAGEMENT

Abnormal or unusual residual risks associated with the design outcomes shown on this drawing are:-

RSK LDE LTD has followed its Design Risk Management process for Hazard Elimination and Risk reduction in developing the designs shown on this drawing.
Abnormal or unusual residual risks may be shown above where it is considered that such risk may not normally be expected by competent persons engaged on work of this nature or type.

Notes
1. All Pond bank slopes are to be 1 in 3 from top to bottom.
2. Freeboard is proposed to 300mm for all events up to and including the 1 in 100yr storm.

B	18.03.2021	Updated to latest planning layout and LLFA comments	AM	SM	SM
A	15.01.2021	Issued for planning purposes	SM	MFP	MFP
Rev.	Date	Amendment	Drawn	Chkd.	Appd.

RSK

LAND & DEVELOPMENT ENGINEERING LTD

18 Frogmore Road
Hemel Hempstead
Hertfordshire
HP3 9RT
United Kingdom

Tel: +44 (0) 1442 437500
Fax: +44 (0) 1442 437550
Email: info@rsk.co.uk
Web: www.rsk.co.uk

BARRATT

HOUSES

built around you

DAVID WILSON HOMES

Client

Project Title

Status

Drawing Title

Drawn

Date

Checked

Date

Approved

Date

Scale

Orig Size

Dimensions

Project No.

Drawing File

Drawing No.

Rev.

DROVE LANE,
YAPTON
WEST SUSSEX

PRELIMINARY

SuDS SECTIONS
(SHEET 3 OF 3)

SM15.01.2021MFP15.01.2021MFP15.01.2021

AS NOTEDA1Metres

133981PLN_1_4085 SuDS Sections.dwg

CIV-1-4087B

APR 2021 10:05:00 AM