



A-A

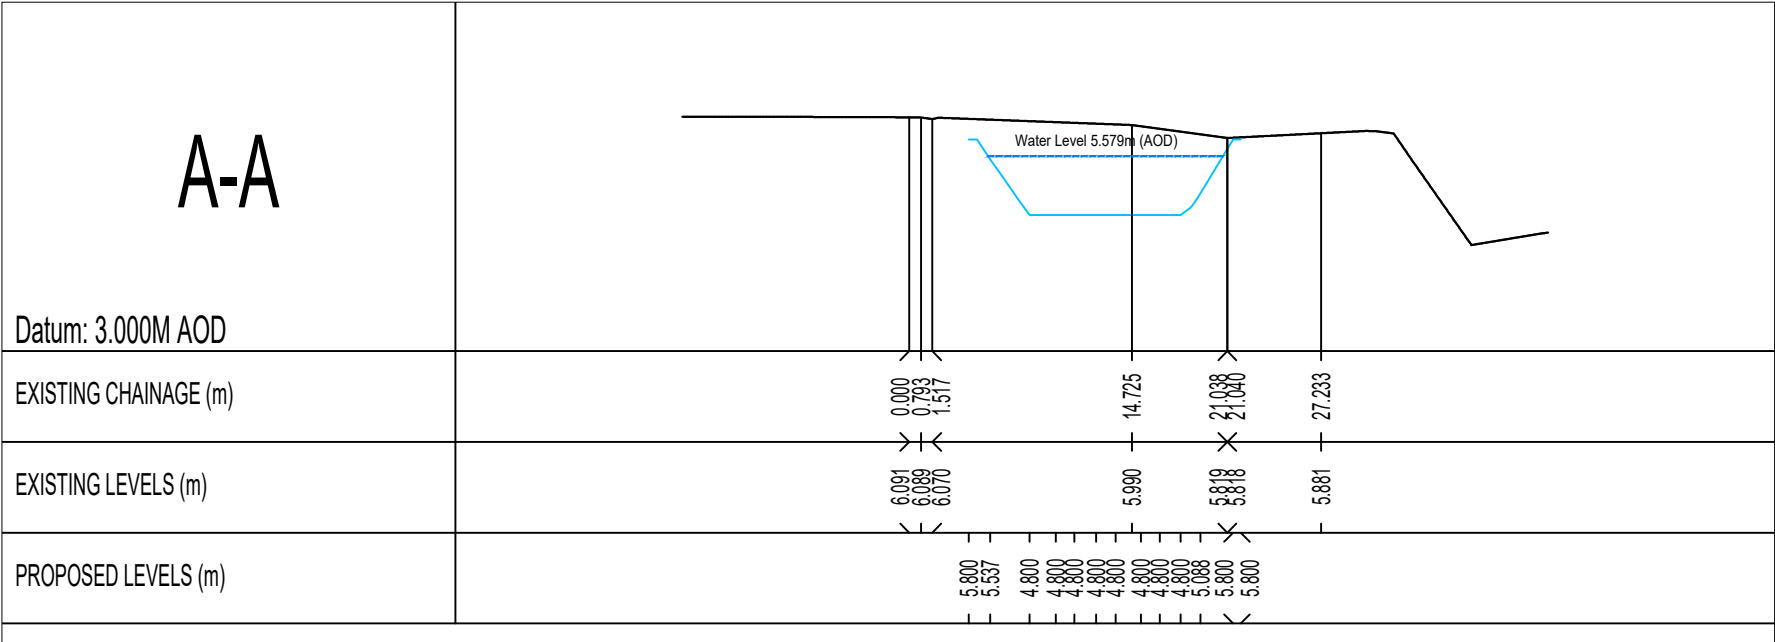


SECTION A-A
SCALE H1:500 V1:100

B-B

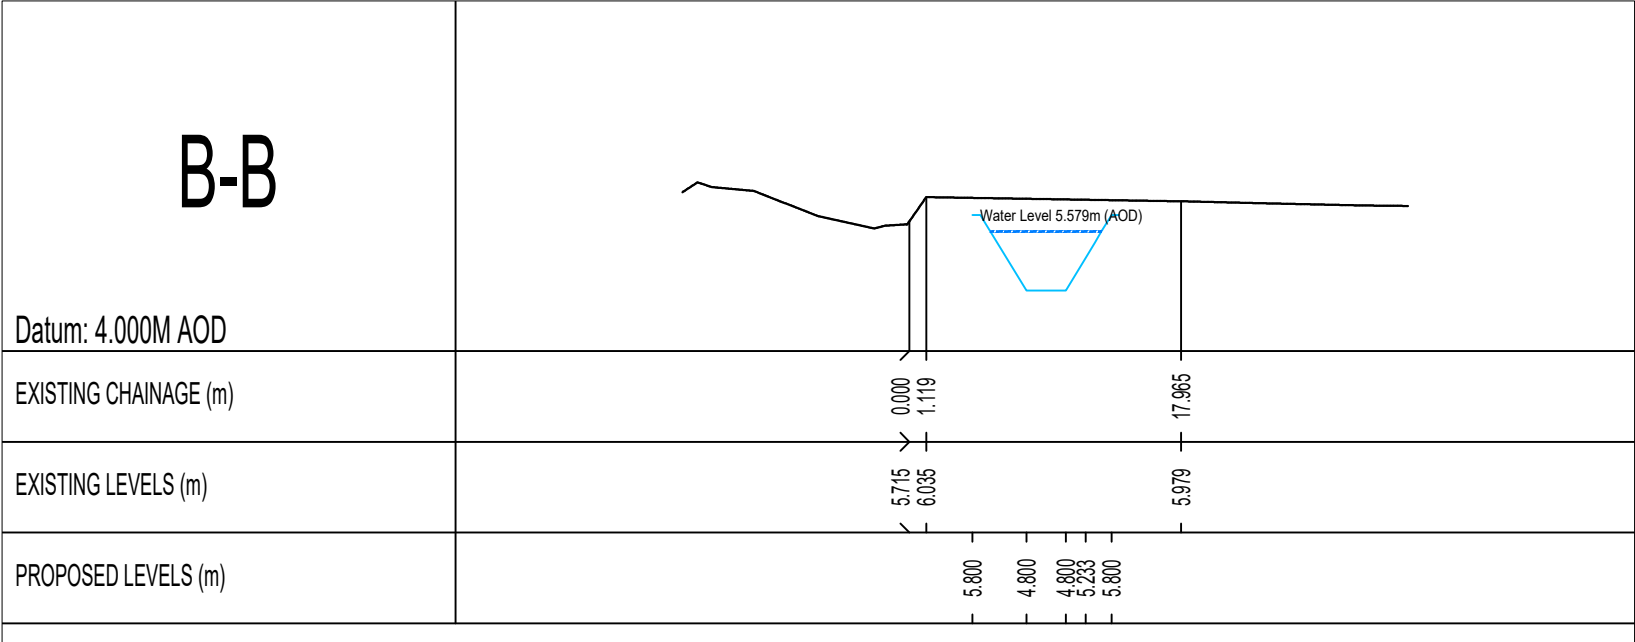


SECTION B-B
SCALE H1:500 V1:100

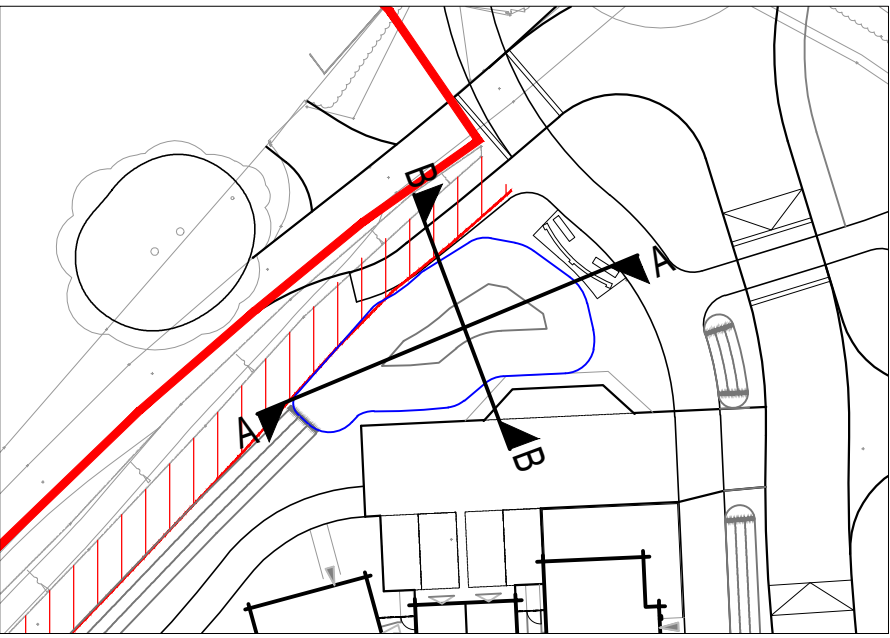


SECTION A-A & B-B LOCATION
SCALE 1:500

C-C

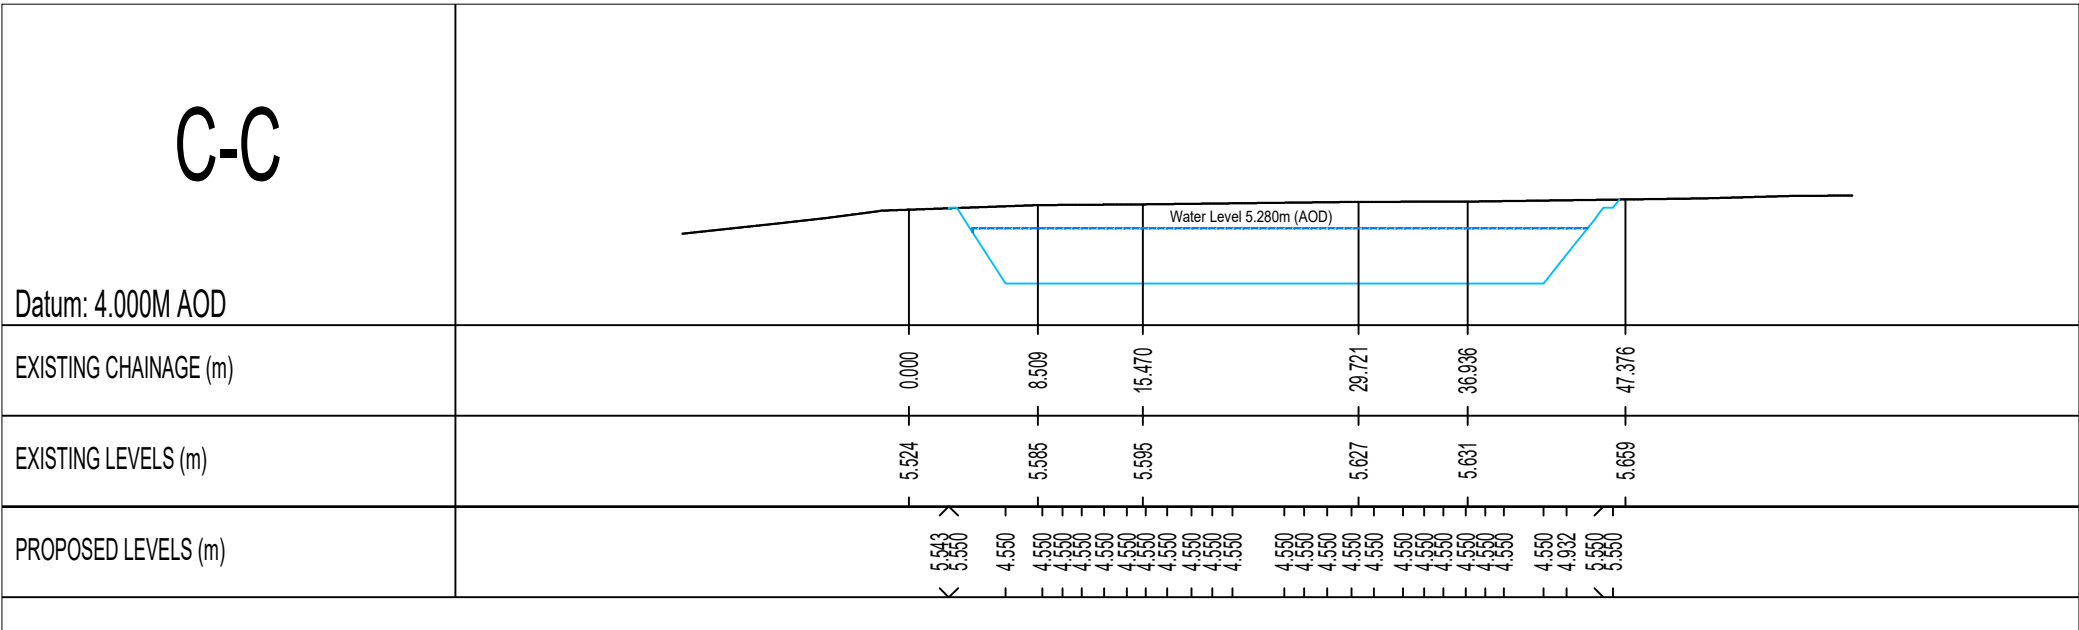


SECTION C-C
SCALE H1:500 V1:100

D-D

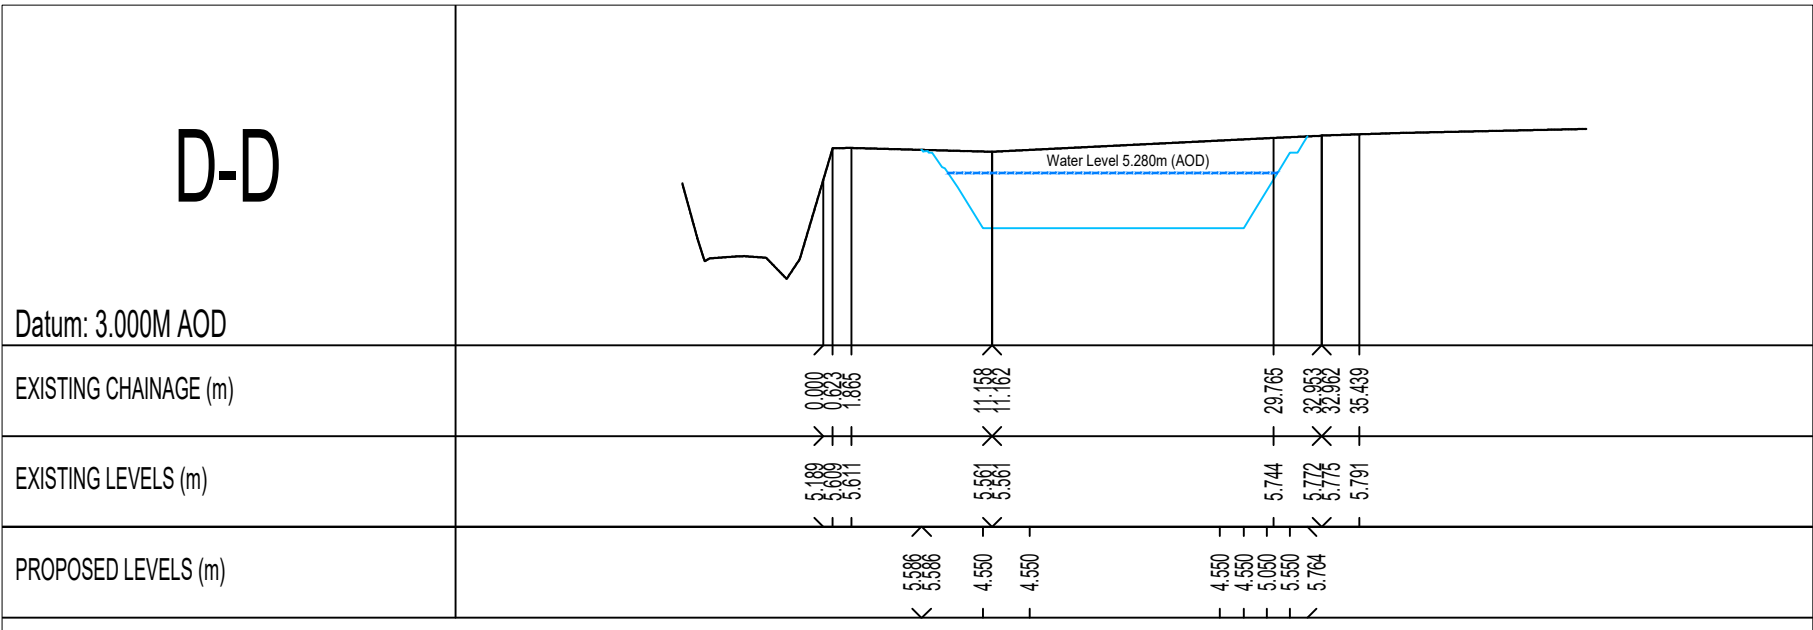


SECTION D-D
SCALE H1:500 V1:100

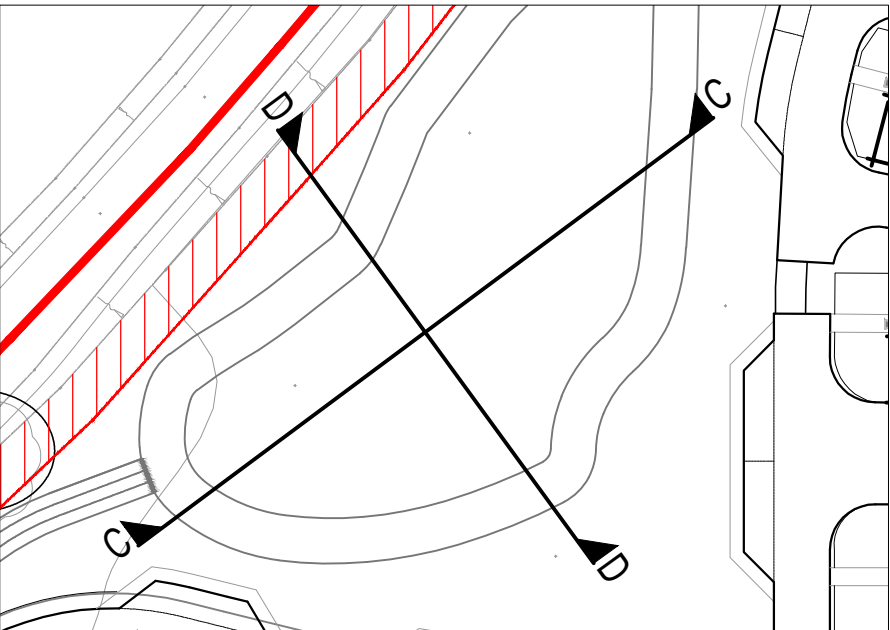


SECTION C-C & D-D LOCATION
SCALE 1:500

E-E

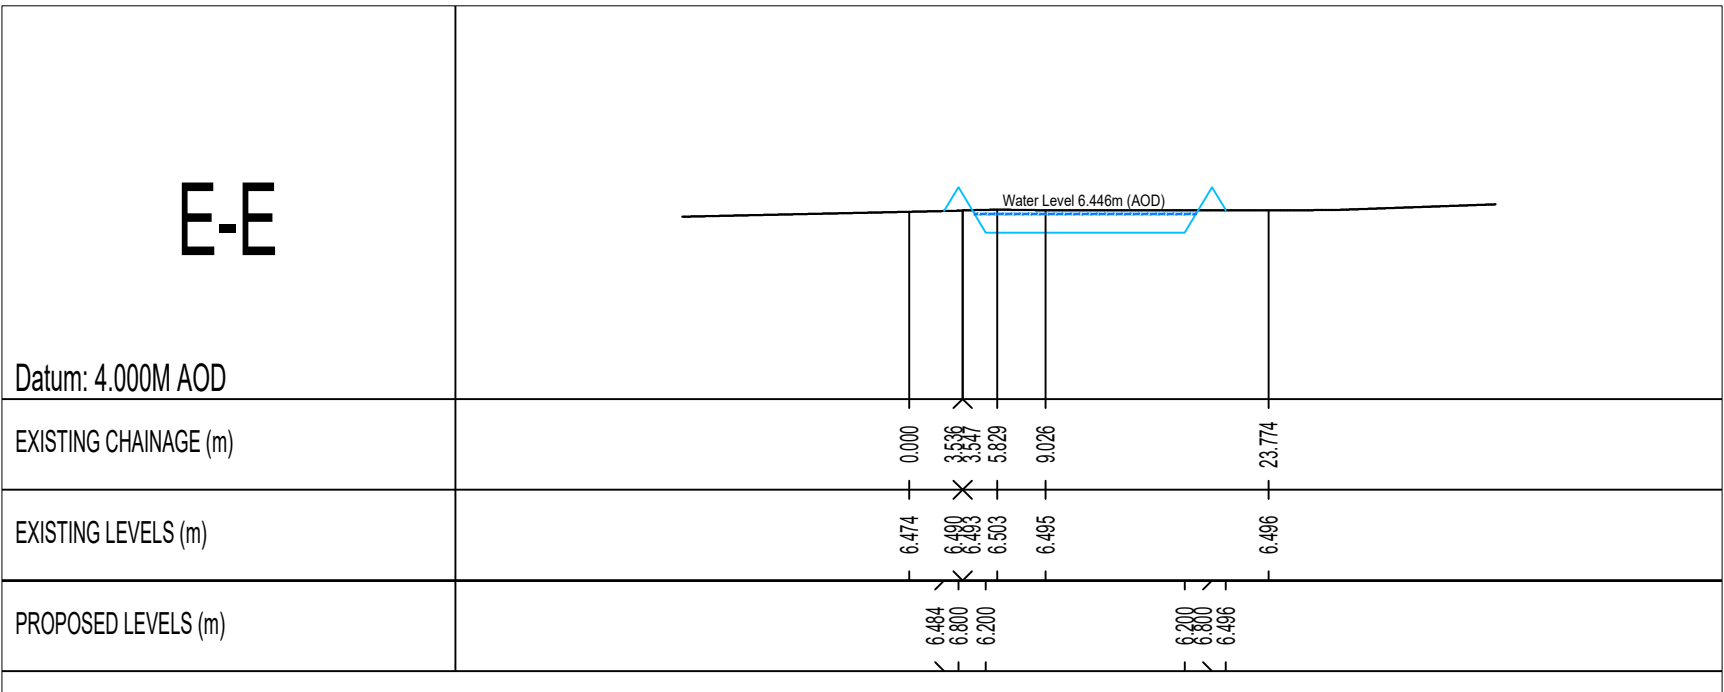


SECTION E-E
SCALE H1:500 V1:100

F-F

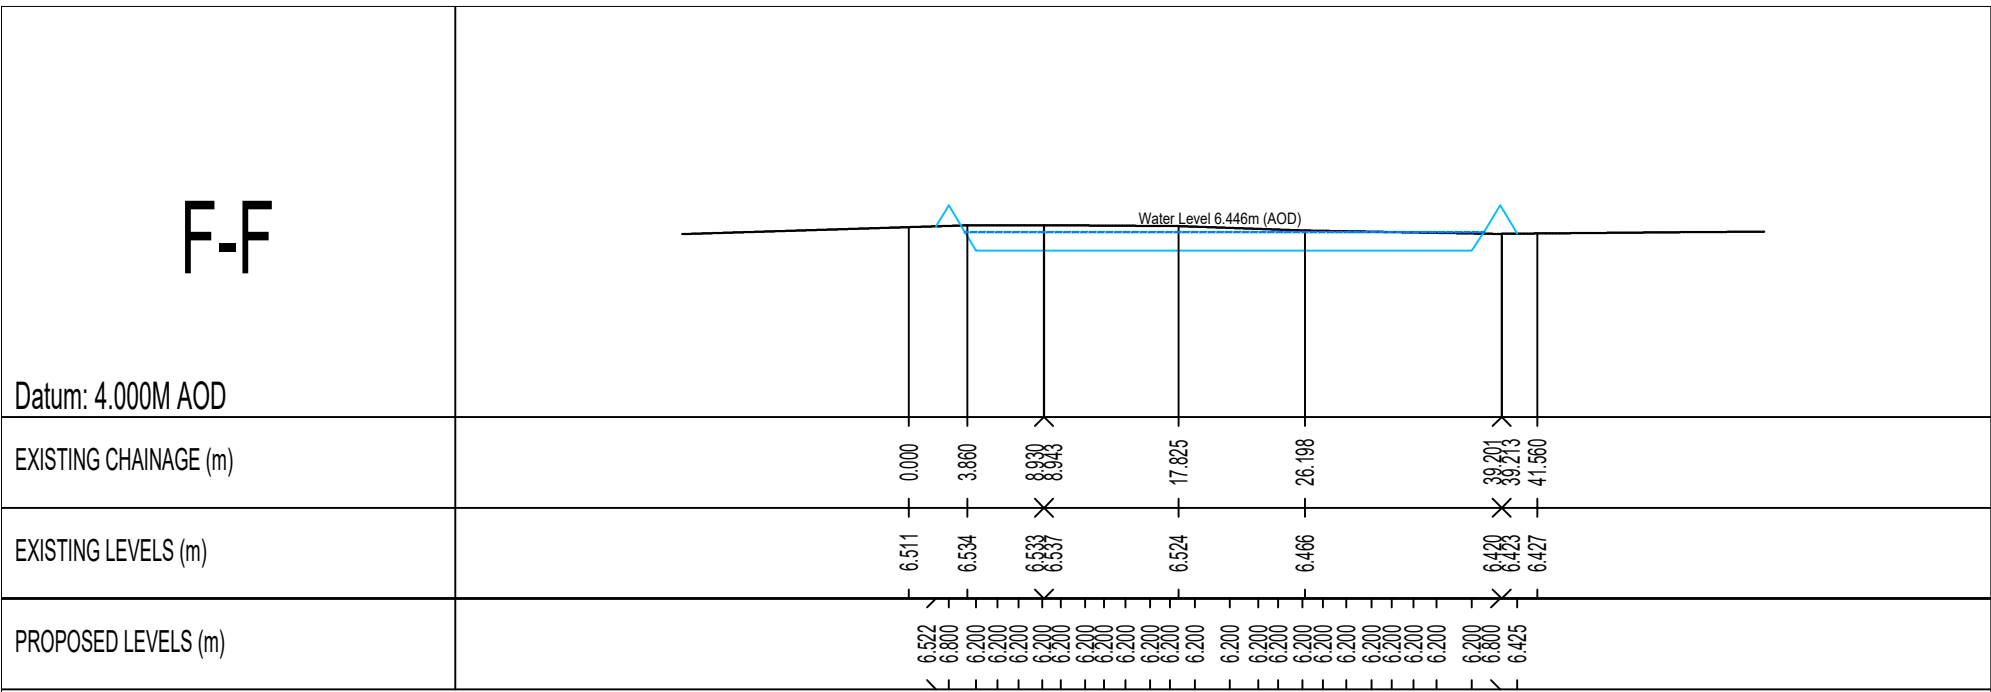


SECTION F-F
SCALE H1:500 V1:100

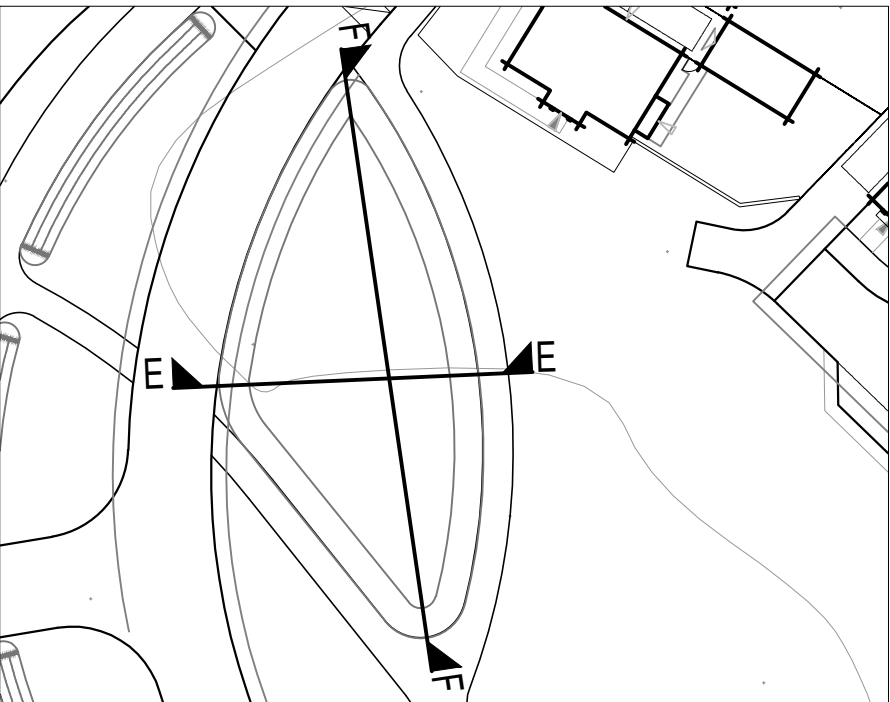


SECTION E-E & F-F LOCATION
SCALE 1:500


G-G

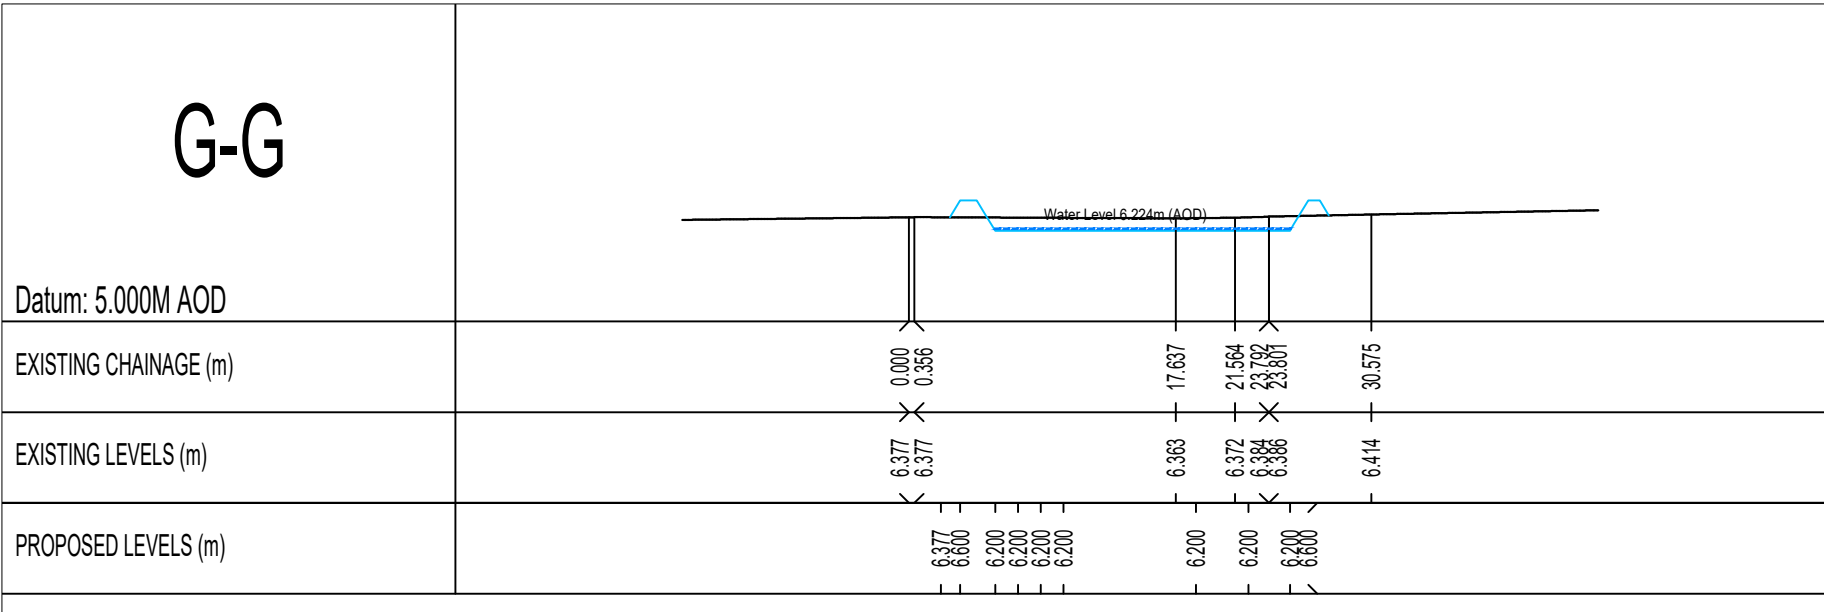

SECTION G-G
SCALE H1:500 V1:100
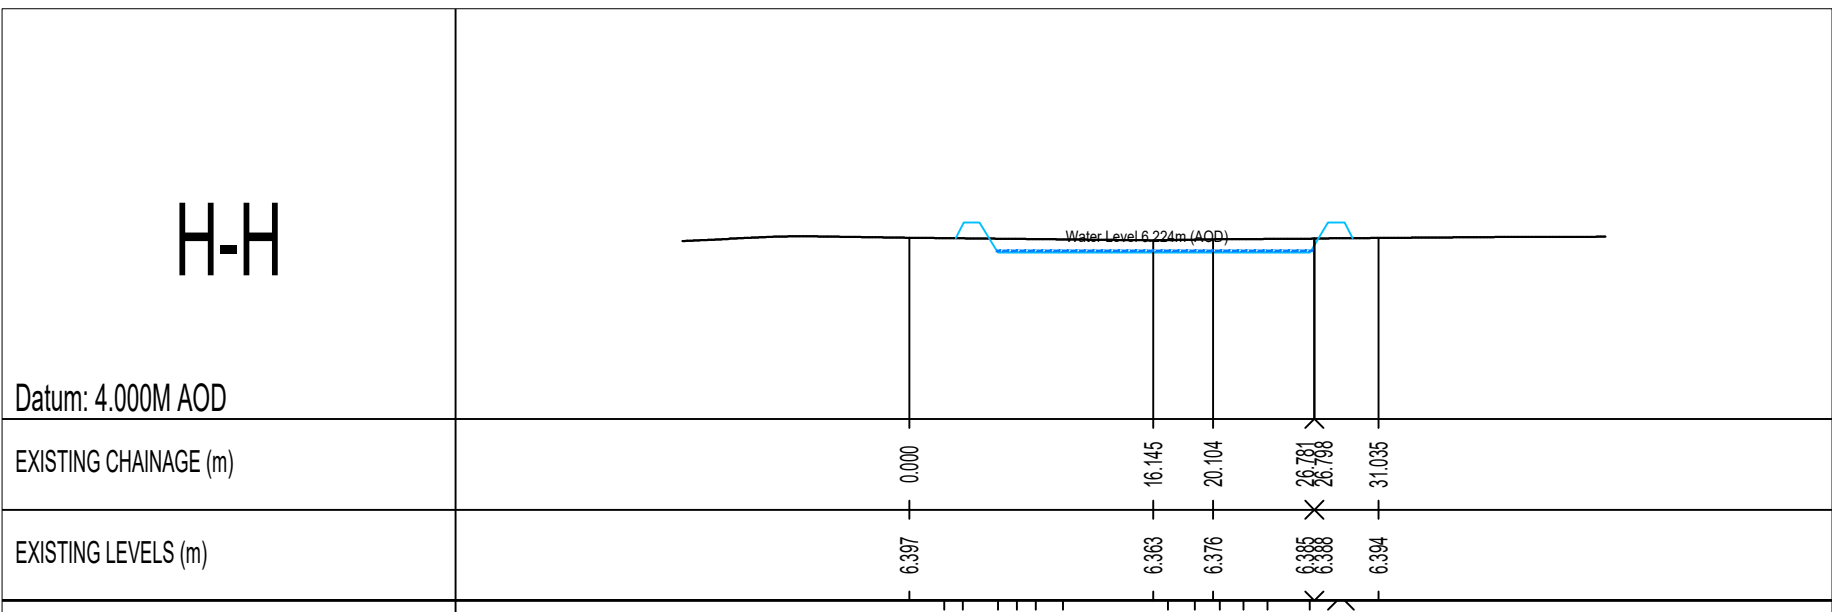
$$\text{H}-\text{H}$$


SECTION H-H
SCALE H1:500 V1:100

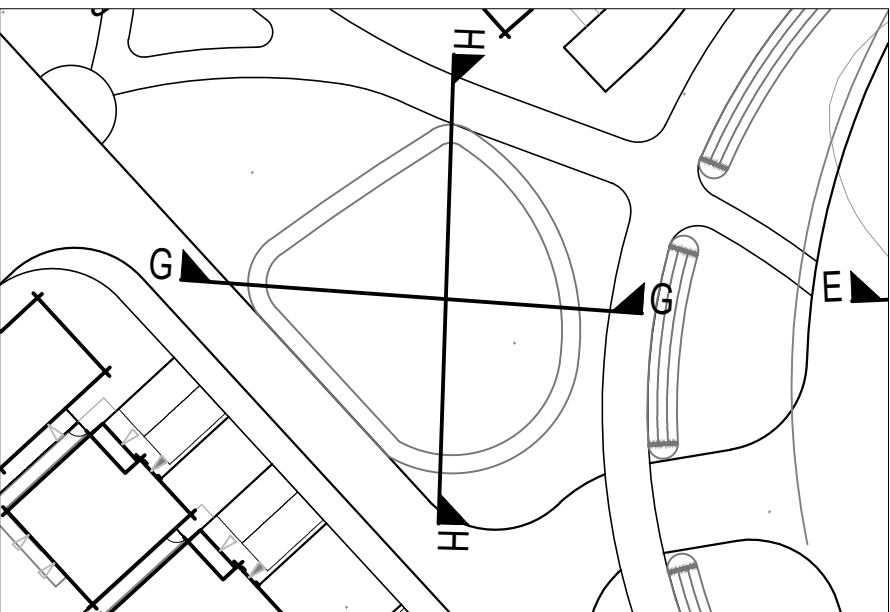

SECTION G-G & H-H LOCATION
SCALE 1:500

B	18.03.2021	Updated to latest planning layout and LLFA comments	AM	SM	SM
A	15.01.2021	Issued for planning purposes	SM	MFP	MFP
Rev.	Date	Amendment	Drawn	Chkd.	Appd.

RSK

LAND & DEVELOPMENT ENGINEERING LTD

18 Frogmore Road
Hemel Hempstead
Hertfordshire
HP3 9RT
United Kingdom

Tel: +44 (0) 1442 437500
Fax: +44 (0) 1442 437550
Email: info@rsk.co.uk
Web: www.rsk.co.uk

Client  

Project Title

DROVE LANE,
YAPTON
WEST SUSSEX

Status **PRELIMINARY**

SuDS SECTIONS
(SHEET 1 OF 3)

Drawn	Date	Checked	Date	Approved	Date
SM	15.01.2021	MFP	15.01.2021	MFP	15.01.2021

Scale	Orig Size	Dimensions
AS NOTED	A1	Metres

Project No. 133647	Drawing File PLN_1_4085 SuDS Sections.dwg
------------------------------	--

Drawing No.	Rev.
PLN-1-4085	B