


RSK LDE LTD has followed its Design Risk Management process for Hazard Elimination and Risk reduction in developing the designs shown on this drawing.

Abnormal or unusual residual risks may be shown above where it is considered that such risk may not normally be expected by competent persons engaged on work of this nature or type.

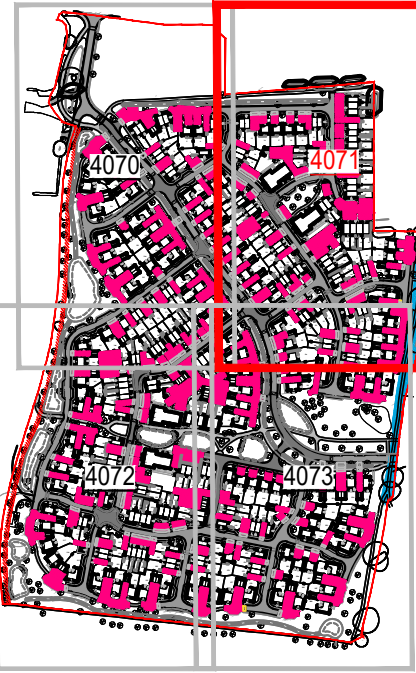

Key Plan

Legend

- Ramp
- Block Paving
- Porous Paving
- Tarmac Road
- Tarmac Vehicle Crossover
- Tarmac Footway
- Tarmac Private Footpath

All paths and patios to be 450 x 450mm concrete slabs.



F	17.03.2021	Amended to reflect the latest architects layout.	MFP	SM	SM
E	15.01.2021	Amended to reflect the latest architects layout.	CPM	SM	SM
D	19.11.2020	Layout updated to latest planning layout. Areas changed double.	MFP	SM	SM
C	05.11.2020	Finishes updated to reflect comments in RSA	JC	SM	SM
B	14.08.2020	Finishes updated to latest architects information.	MFP	SM	SM
A	13.07.2020	Issued to support reserved matters application.	EE	SM	
Rev.	Date	Amendment	Drawn	Chkd.	Appt.

RSK
LAND & DEVELOPMENT ENGINEERING LTD

18 Frognore Road
Hemel Hempstead
Hertfordshire
HP3 9RT
United Kingdom

Tel: +44 (0) 1442 437500
Fax: +44 (0) 1442 437500
Email: info@rsk.co.uk
Web: www.rsk.co.uk

Client: **BARRATT** **DAVID WILSON HOMES**

Project Title: **DROVE LANE YAPTON**

Status: **PRELIMINARY**

Drawing Title: **SURFACE FINISHES SHEET 2**

Drawn	Date	Checked	Date	Approved	Date
EE	13.07.2020	SM	13.07.2020		

Scale	Orig Size	Dimensions
1:250	A0	m

Project No.	Drawing File
133647	133647-RSK-PLN-1-4201-Surface Finishes.dwg

Drawing No.	Rev.
PLN 1 4201	F

Scale 1:250

0 2.5 5 7.5 10 12.5m