



from

**Southern
Water**

Planning and Development Services
Arun District Council
Arun Civic Centre
Maltravers Road
Littlehampton
West Sussex
BN17 5LF

Your ref
Y/49/21/RES

Our ref
PLAN-038797

Date
21/05/2021



Dear Sir/Madam,

Proposal: Approval of reserved matters following Y/92/17/OUT for 300 No. dwellings covering landscape, layout, scale & external appearance (resubmission following Y/78/20/RES). This application affects the setting of listed buildings, affects the character & appearance of the Main Road/Church Road, Yapton Conservation Area & affects a Right of Way. This site falls within Strategic Site SD7 (Zero Rated).

Site: Y/49/21/RES: - Land East of Drove Lane, Yapton, BN18 0EB.

Thank you for your letter dated 19/04/2021.

Southern Water shall have no objections to the reserved matters application for appearance, landscaping, layout and scale.

No discharge of foul sewerage from the site shall be discharged into the public system until offsite drainage works to provide sufficient capacity within foul network to cope with additional sewerage flows are complete. Southern Water is currently in process of designing and planning delivery of offsite sewerage network reinforcements. As previously advised Southern Water seeks to limit the timescales to a maximum of 24 months from a firm commitment of the development.

The Council's Building Control officers/technical staff and the Environment Agency should be consulted regarding surface water disposal.


The consent of the Highway Authority will be required for the proposed discharge to the Highway drain.

For further advice, please contact Southern Water, Southern House, Yeoman Road, Worthing, West Sussex, BN13 3NX

Website: southernwater.co.uk or by email at:

Southern Water, Southern House, Yeoman Road, Worthing, West Sussex, BN13 3NX
southernwater.co.uk

Southern Water Services Ltd, Registered Office: Southern House, Yeoman Road, Worthing, West Sussex, BN13 3NX Registered in England No. 2366670

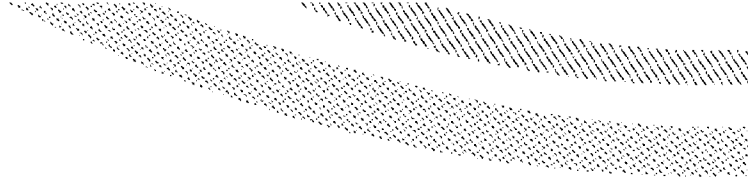

Yours faithfully,

Growth Planning Team
Business Channels

southernwater.co.uk/developing-building/planning-your-development

Southern Water, Southern House, Yeoman Road, Worthing, West Sussex, BN13 3NX
southernwater.co.uk

Southern Water Services Ltd, Registered Office: Southern House, Yeoman Road, Worthing, West Sussex, BN13 3NX Registered in England No. 2368670

SOUTHERN WATER



The positions of pipes shown on this plan are believed to be correct, but Southern Water Services Ltd accept no responsibility in the event of inaccuracy. The actual positions should be determined on site.

Based upon Ordnance Survey Digital Data with the permission of the controller of H.M.S.O. Crown Copyright Reserved Licence No. WU 298530

O.S. REF: SU9703SW

Scale: 1:2500

Screen Print

WARNING: BAC pipes are constructed of Bonded Asbestos Cement

WARNING: Unknown (UNK) materials may include Bonded Asbestos Cement

ARUN DISTRICT COUNCIL Y/49/21/RES




Printed By: ngravik

Date: 19-5-2021

Southern Water MapGuide Browser

Requested By:

SOUTHERN WATER

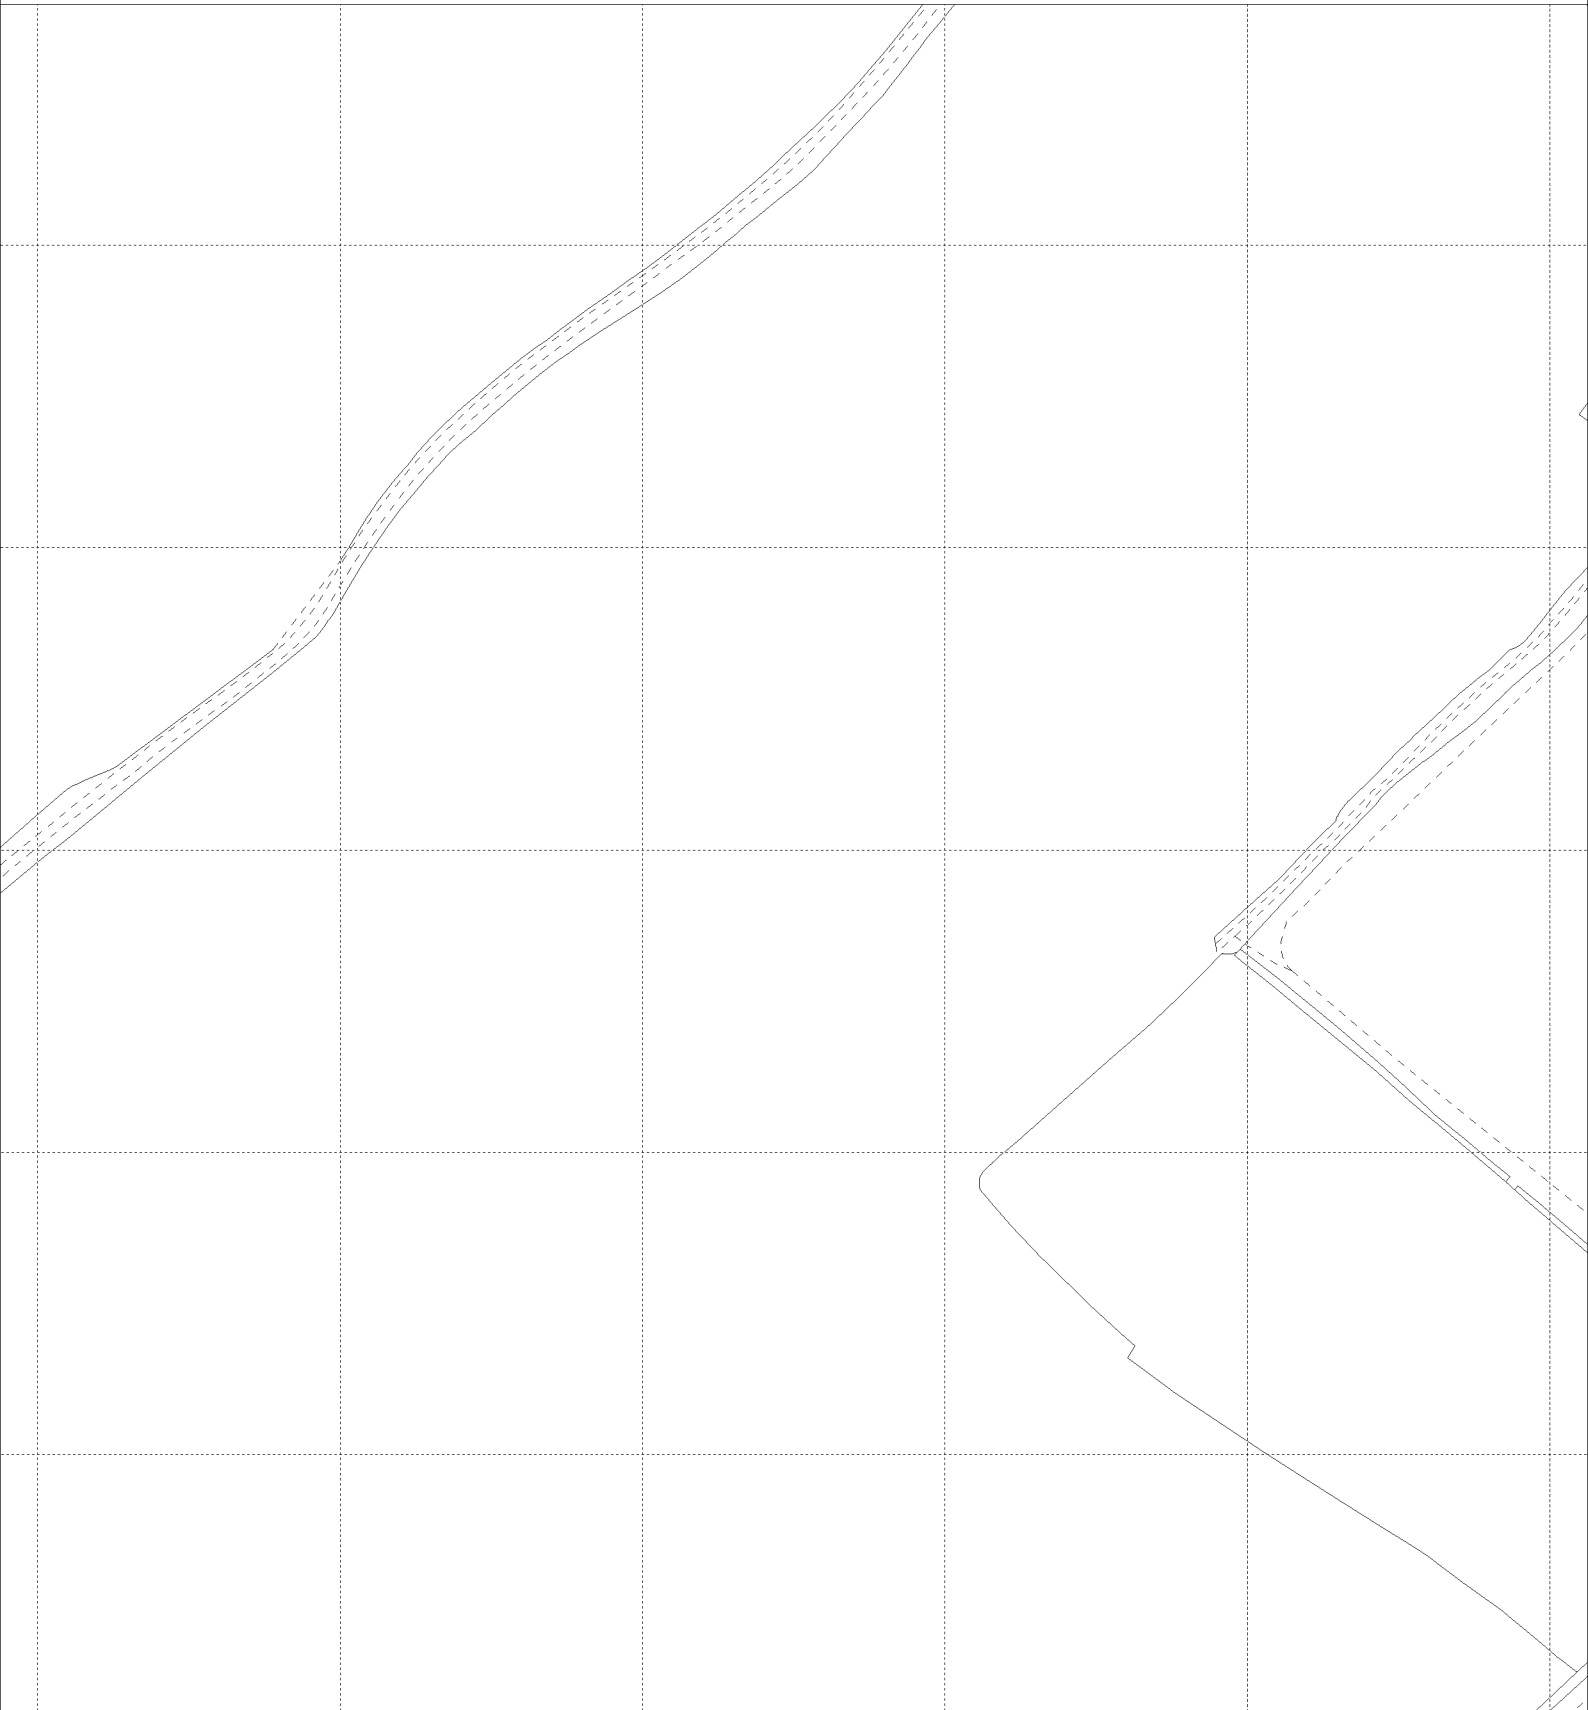

The positions of pipes shown on this plan are believed to be correct, but Southern Water Services Ltd accept no responsibility in the event of inaccuracy. The actual positions should be determined on site.

Based upon Ordnance Survey Digital Data with the permission of the controller of H.M.S.O. Crown Copyright Reserved Licence No. WU 298530

O.S. REF: SU9702NW

Scale: 1:2500

Screen Print

WARNING: BAC pipes are constructed of Bonded Asbestos Cement

WARNING: Unknown (UNK) materials may include Bonded Asbestos Cement

ARUN DISTRICT COUNCIL Y/49/21/RES



Printed By: ngravik

Date: 19-5-2021

Southern Water MapGuide Browser

Requested By: