


Orientation of site has not been checked, design subject to check before installation

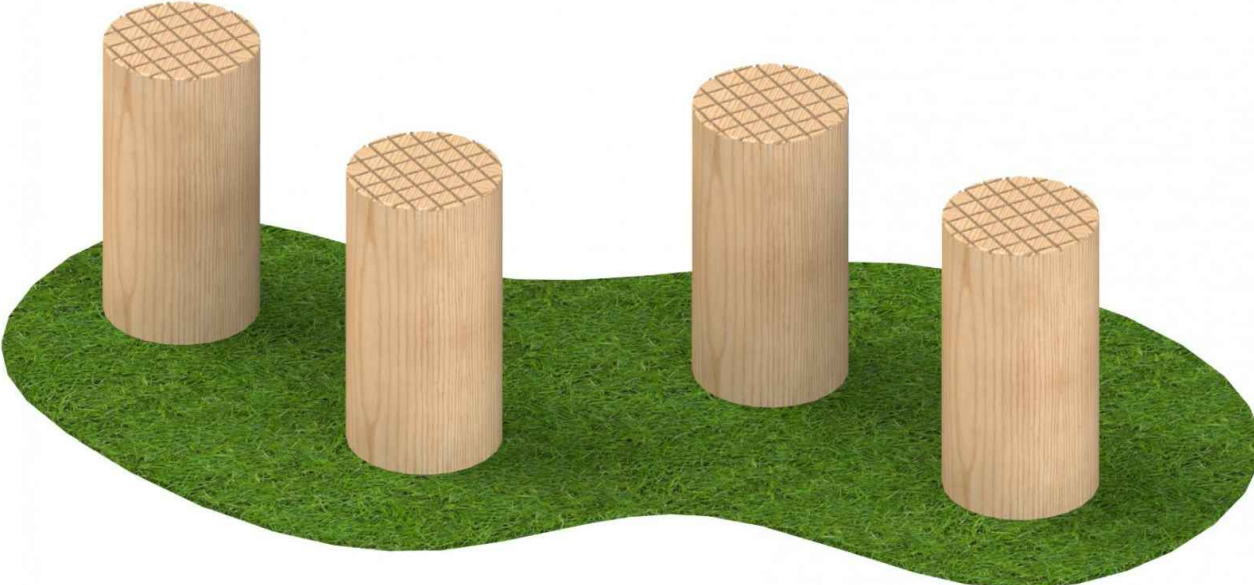

Stepping Logs



Glacial Boulders



Litter Bin - SB5084



Bench - SB5059



Fallen Log



Miracle
Design & Play

TEL: ++44 (0)1604 658240
E-MAIL: sales@miracledandp.co.uk
WEB: www.miracledesignandplay.co.uk

PROJECT TITLE:
Drove Lane,
Yapton LAP 3

SHEET TITLE: Proposal

KEY:

Fencing:
1m High, 1.2m Wide Self Closing Bowtop
Gates, Galvanised and Powder Coated Red

1m High Bowtop Fencing, Galvanised only

Surfacing:

- Grass Mounds by Others
- Existing Grass
- Macadam Surfacing by Others

Landscaping:

- Trees by Others
- Planting by Others

Equipment Fall Zone (No safety surfacing
required if located on well maintained turf
and under 1.5m CPH)

REVISIONS

Issue	Description	Date

DRAWN BY: G. Medica

SCALE: 1:100 @A1 ISSUE: --

DRAWING NO: Q7453

DATE: 24/03/21

© 2021 MIRACLE DESIGN AND PLAY LTD, "ALL RIGHTS RESERVED, THIS DRAWING MAY NOT BE REPRODUCED, TRANSMITTED OR STORED IN WHOLE OR IN PART WITHOUT OUR WRITTEN CONSENT"

EXACT LOCATION OF EQUIPMENT TO BE AGREED ON SITE. ALL SURFACING TO BE FLAT AND LEVEL, ANY DISCREPENCIES IN LEVELS TO BE REPORTED TO MIRACLE DESIGN & PLAY IMMEDIATELY.