


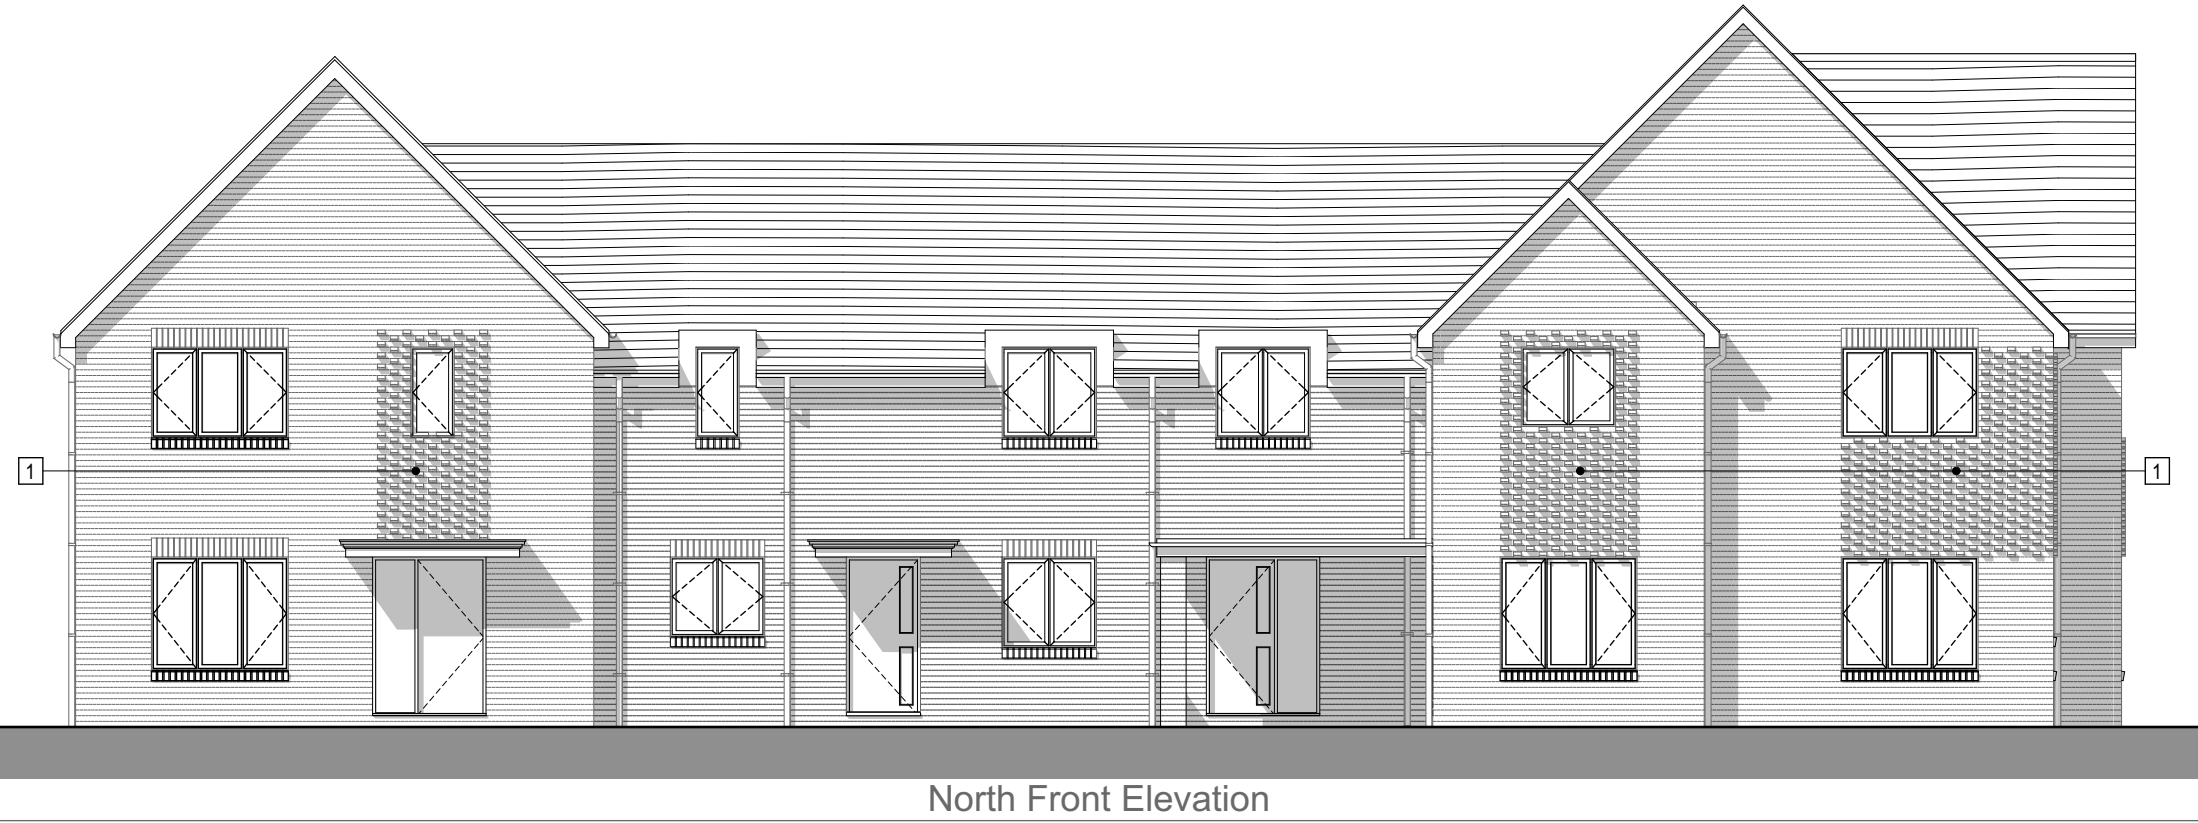

Materials:

1 Protruding brick header detail

Facing Brick: Red Brick

Roof: Slate effect

Facias, Soffits & downpipes: Black UPVC

Window frames: Grey UPVC

Entrance Doors: Black GRP